0 5 10 15 20 30 40 50 60 70 80 90 100

DO NOT SCALE

374

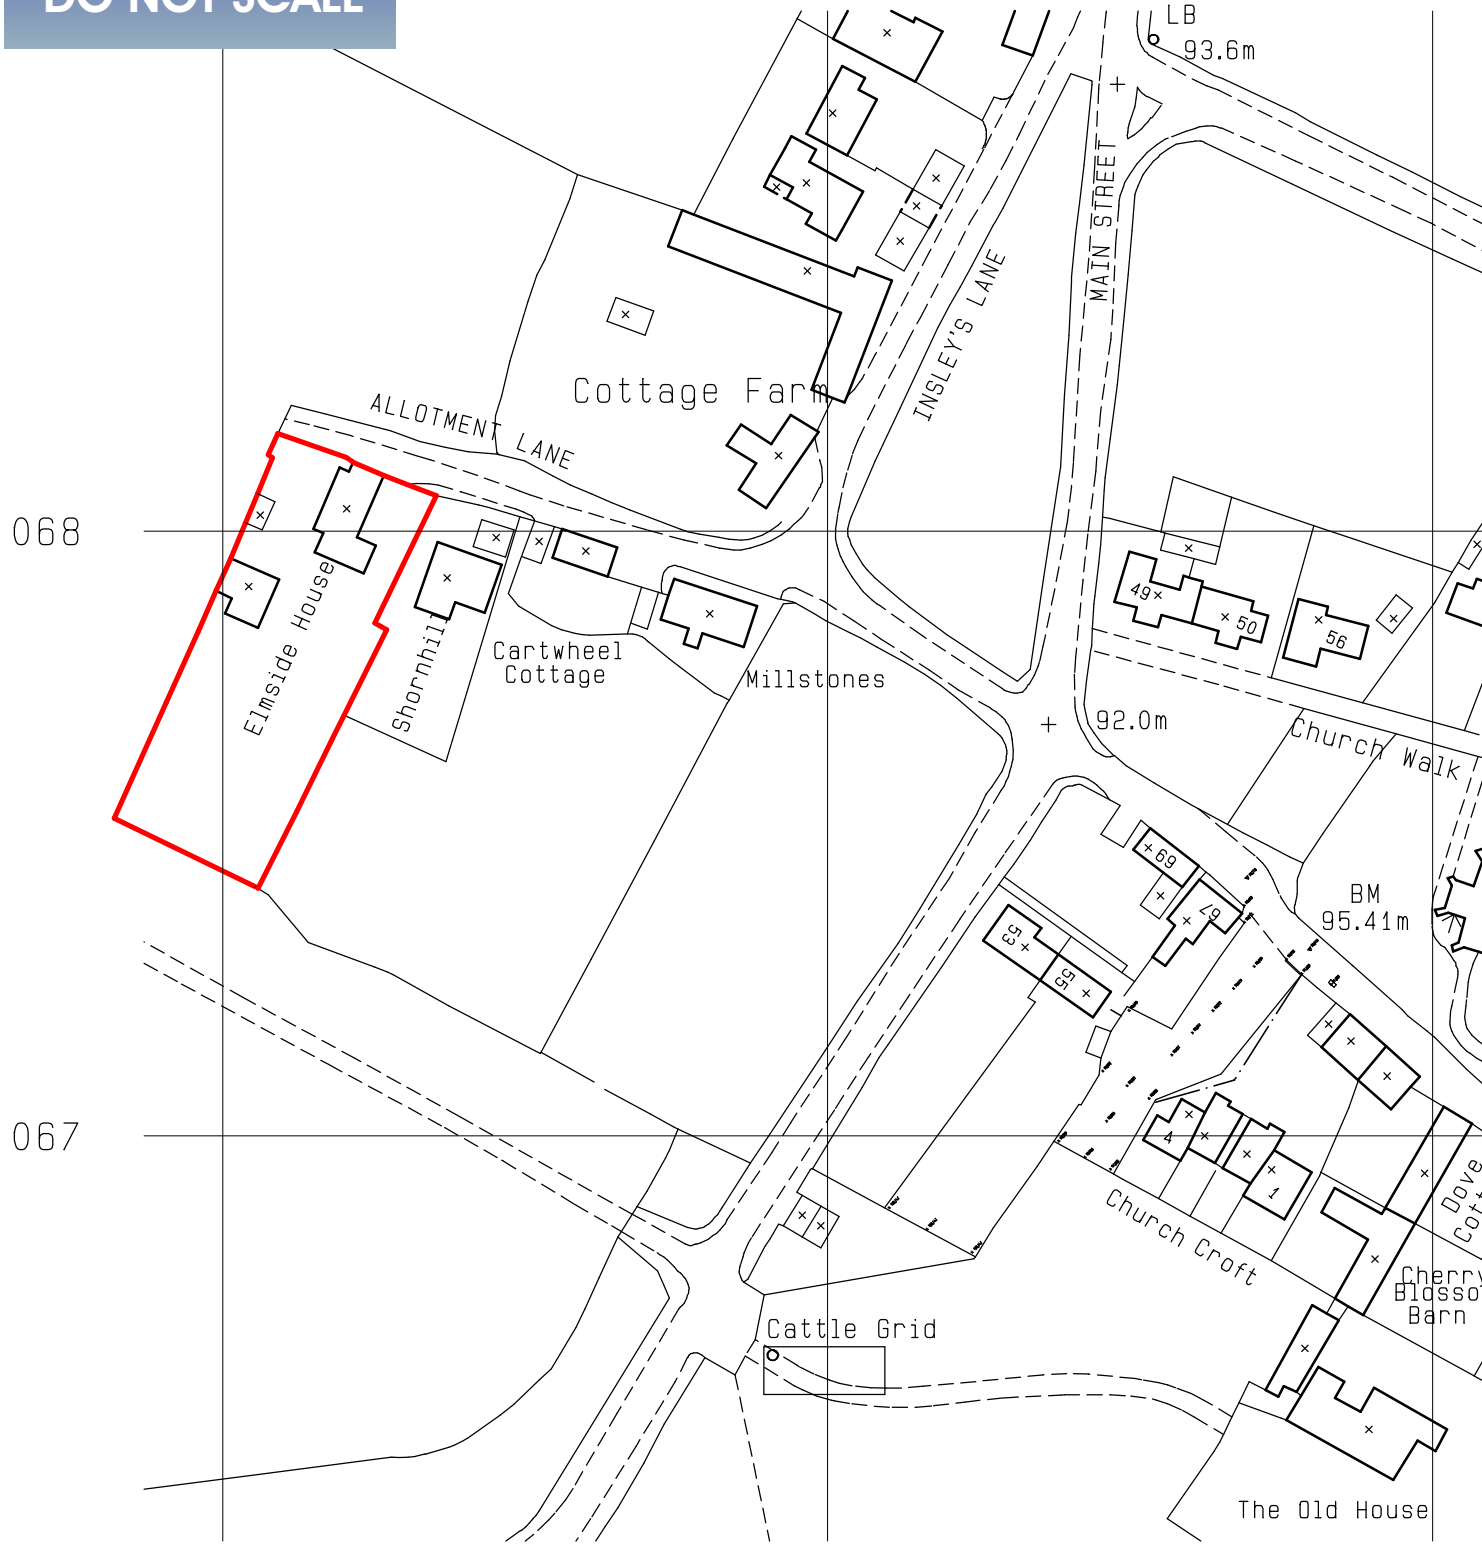

S A V A G E H A Y W A R D

A R C H I T E C T S

19 Station Rd Hinckley, Leicstershire, LE10 1AW, 01455 635665, FAX- 01455 618971

Client: Mr & Mrs Sykes		Drawing: Site Location Plan	
Project: Proposed Extensions & Alterations, Elmside House, Shakerstone	Auth: MEJA	Date: 19.01.09	Drawing No: 06
	Scale: 1:1250	Job No: 08 111	

THIS DRAWING IS THE COPYRIGHT OF SAVAGE HAYWARD REPRODUCTION IN ANY FORM OF WHOLE OR PART IS FORBIDDEN WITHOUT PRIOR WRITTEN PERMISSION OF THE COPYRIGHT HOLDER DO NOT SCALE FROM DRAWING AND ONLY FIGURE DIMENSIONS ARE TO BE USED