



first floor

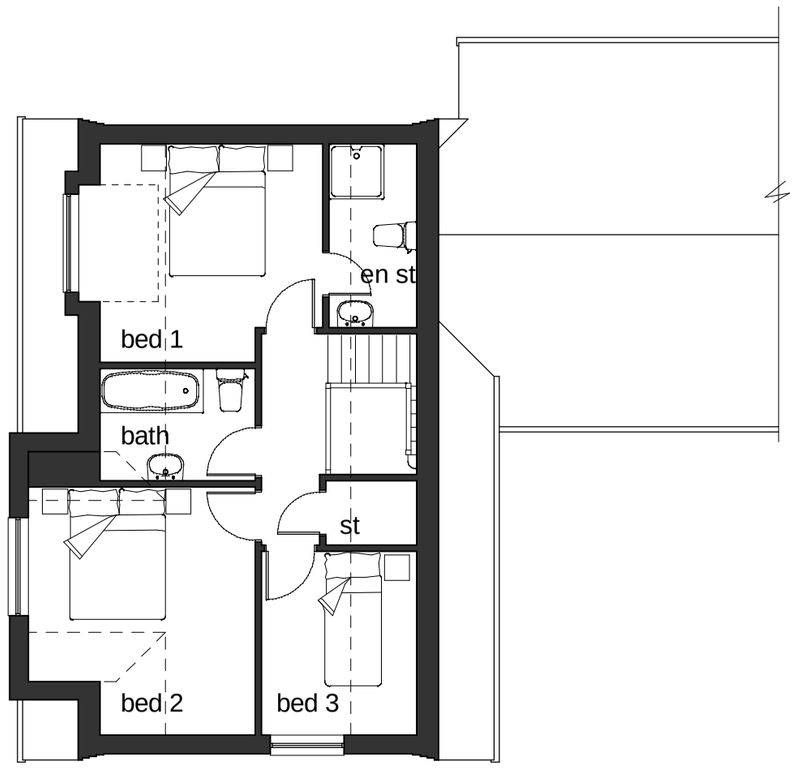


garden elevation

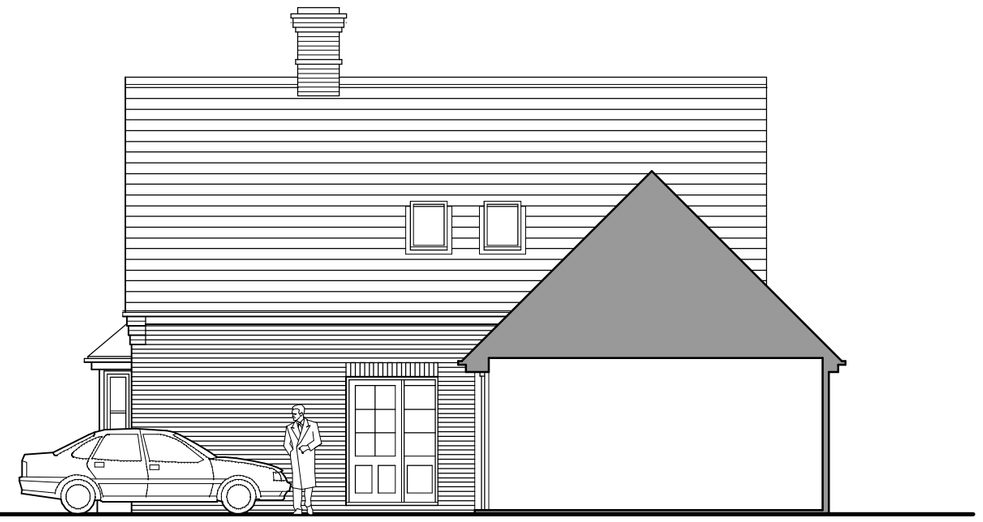


side elevation



front elevation

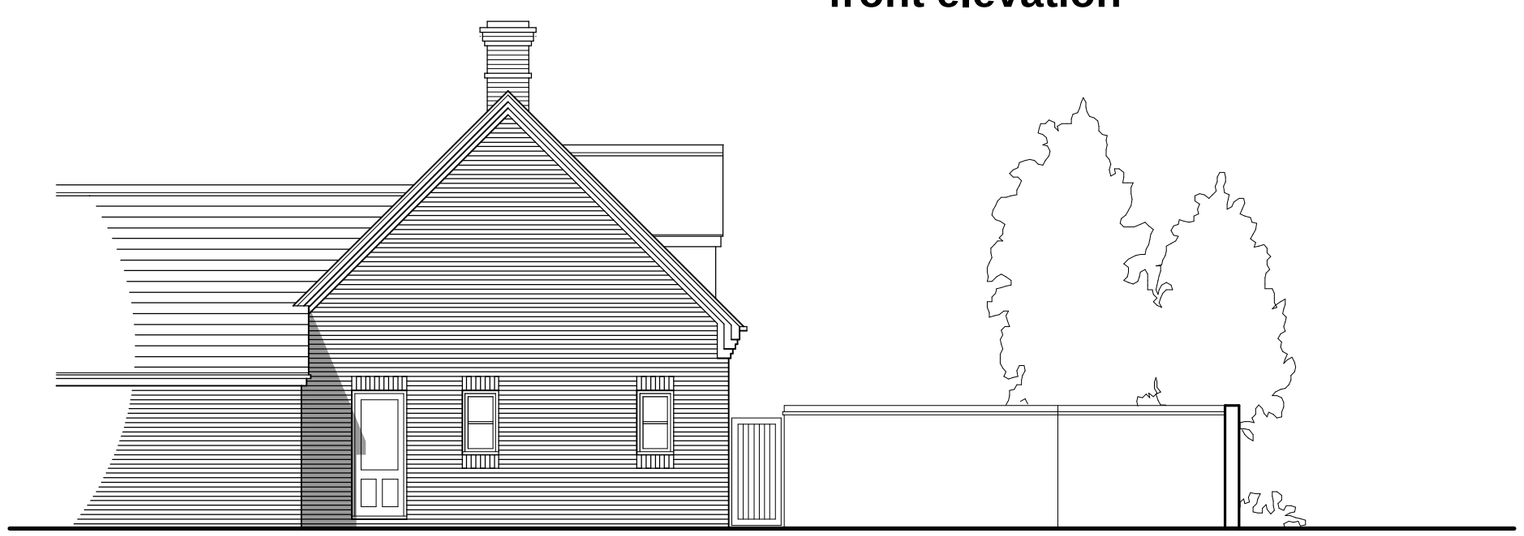

rear elevation

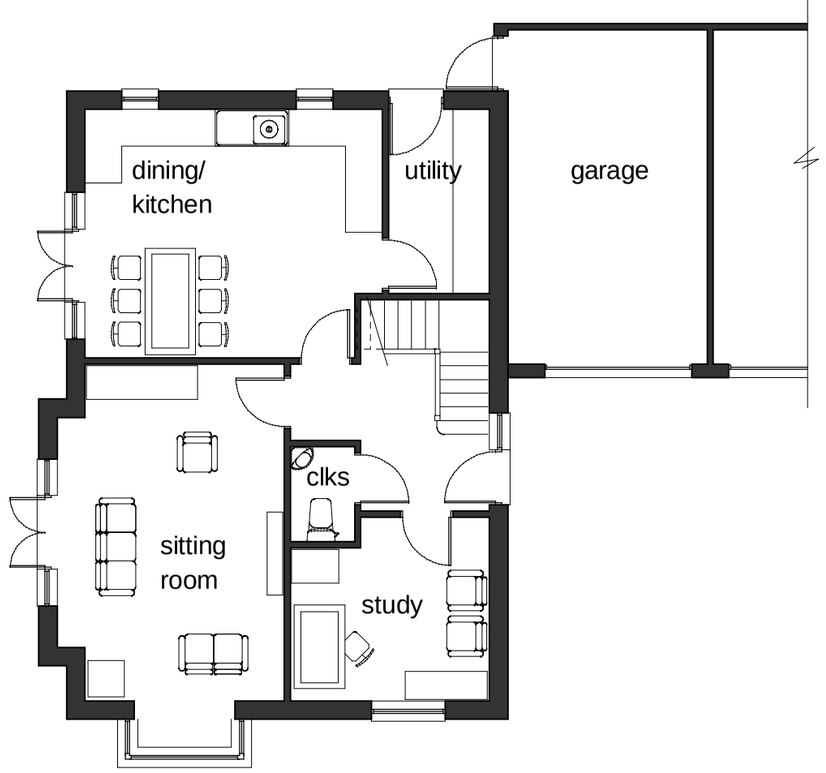

ground floor

gross internal floor area = 120.75m² (1300ft²)

Revision A - Garage Width Increased - Jan 09

S A V A G E H A Y W A R D
A R C H I T E C T S
19 Station Rd Hinckley, Leicstershire, LE10 1AW, 01455 635665, FAX- 01455 618971

Client	Kilpatrick Developments Ltd			
Project	residential development 5 Sunny Hill, Burbage			
Drawing	house type - plot 2			Drawing No
Auth	JRH	Date	Oct 2007	06 A
Scale	1 : 100	Job No	07 04	

THIS DRAWING IS THE COPYRIGHT OF SAVAGE HAYWARD REPRODUCTION IN ANY FORM OF WHOLE OR PART IS FORBIDDEN WITHOUT PRIOR WRITTEN PERMISSION OF THE COPYRIGHT HOLDER
DO NOT SCALE FROM DRAWING AND ONLY FIGURE DIMENSIONS ARE TO BE USED