

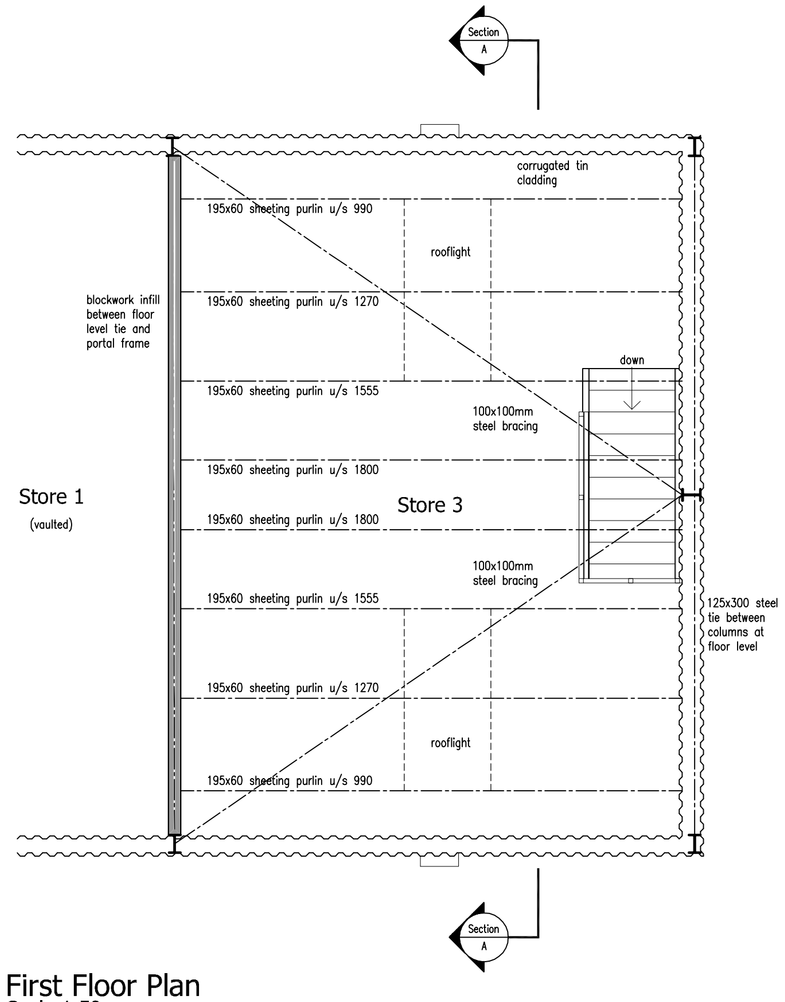



First Floor Plan
Scale 1:50

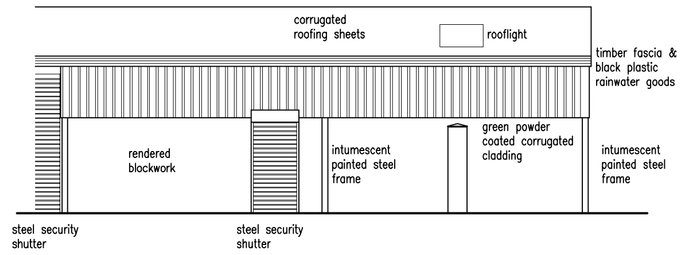


Front Elevation
Scale 1:100

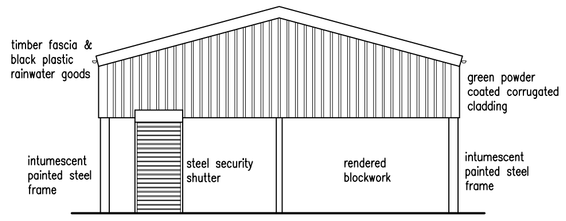

Side Elevation
Scale 1:100

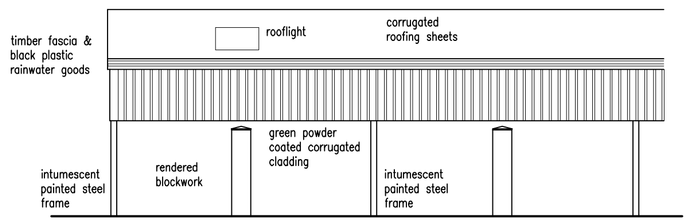


Rear Elevation
Scale 1:100

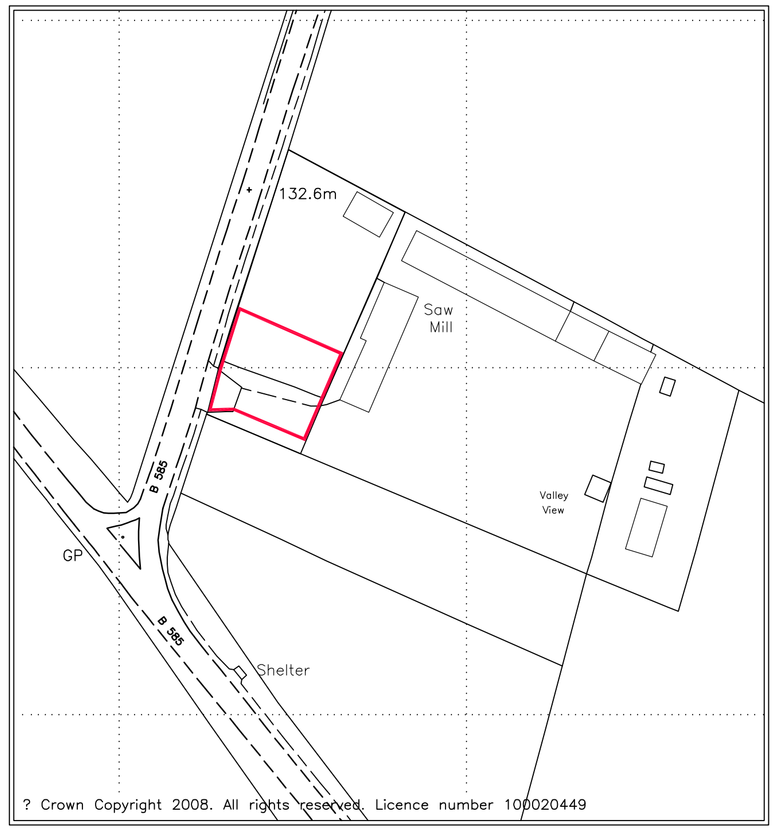

Location Plan
Scale 1:1250

© Crown Copyright.
All rights reserved
Licence No. 100020449

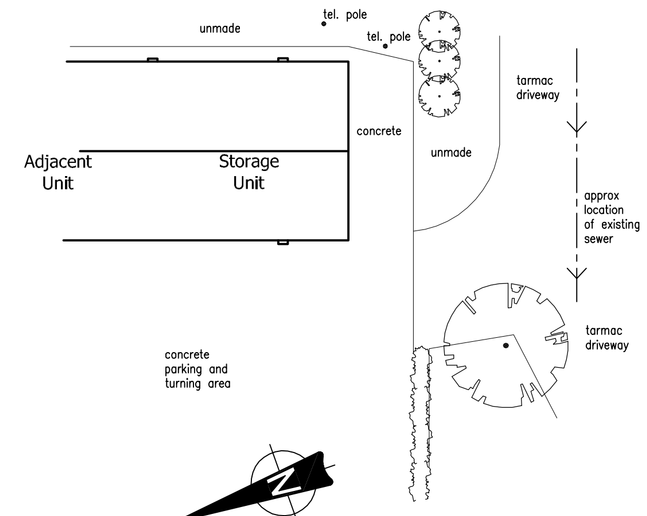


Site Plan
Scale 1:200


Indicative North



Indicative North

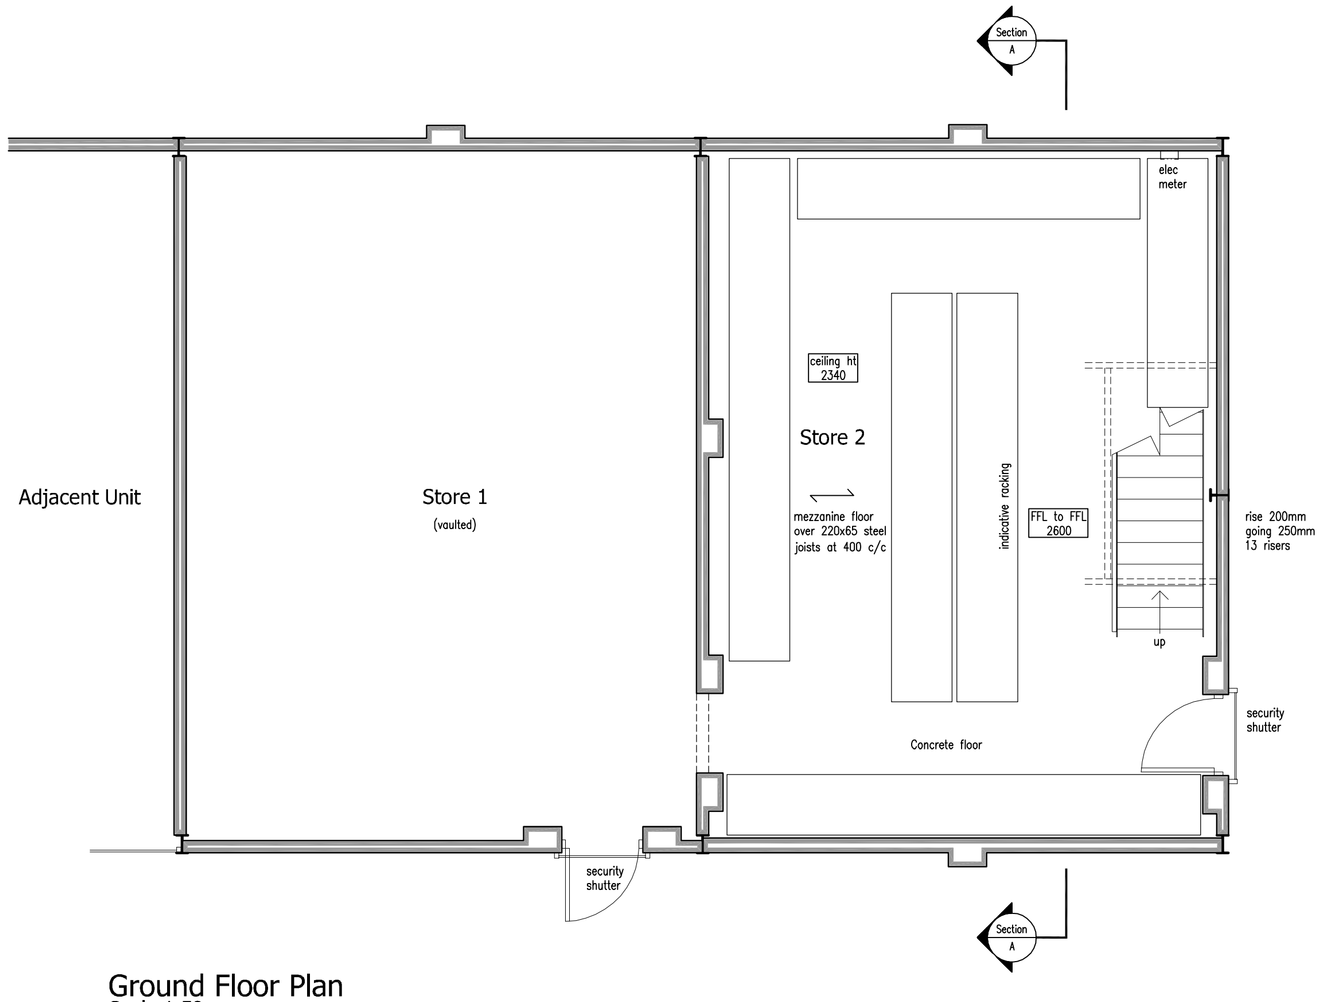

Ground Floor Plan
Scale 1:50

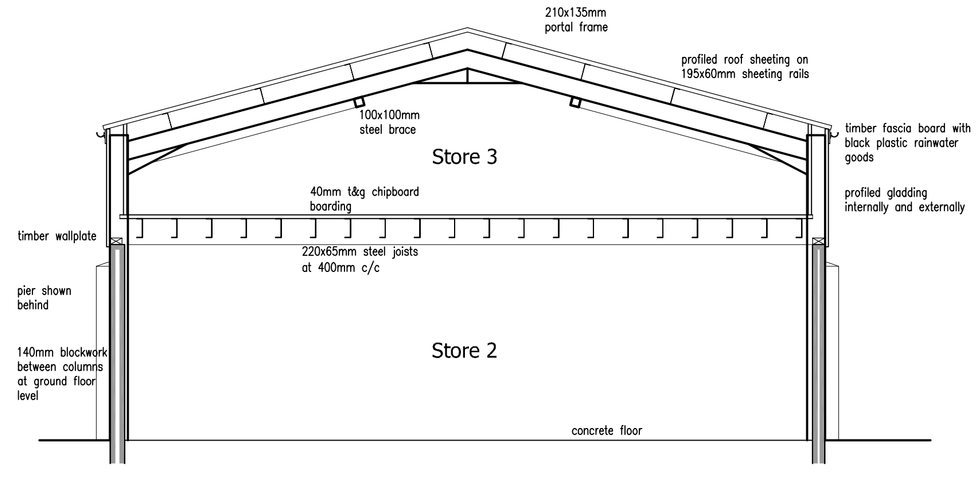

Section A-A
Scale 1:50

EXISTING DETAILS DRAWING

PROPOSED EXTENSION ~ UNIT AT VERDON SAWMILLS ~ BAGWORTH ROAD ~ NEWBOLD HEATH

Note:

Existing drainage survey information provided by client.

Revision A Elevation & drainage revised 15.01.09

Figured dimensions must be taken in preference to scaled dimensions and any discrepancies are to be referred to Designer.
Contractors, subcontractors and suppliers must verify all dimensions on site before commencing any work or making any workshop drawings.
All drawings are copyright of Michael Perry

MICHAEL PERRY
ARCHITECTURAL SERVICES
91 GLAPTON ROAD
NOTTINGHAM
NG2 2FE
TEL: 0115 9867126
MOBILE: 07977 133985
MICHAEL@MICHAELPERRY.CO.UK
WWW.MICHAELPERRY.CO.UK

Project: Proposed Extension Unit at Verdon Sawmills Bagworth Road Newbold Heath LEICESTERSHIRE	
Client: Mr. J. Lissaman	
Drawing Title: Existing Details (Sheet 1 of 1)	
Drawing No: 08.1611.01 A	Date: November 2008
Scale: As Shown	Drawn by: MP