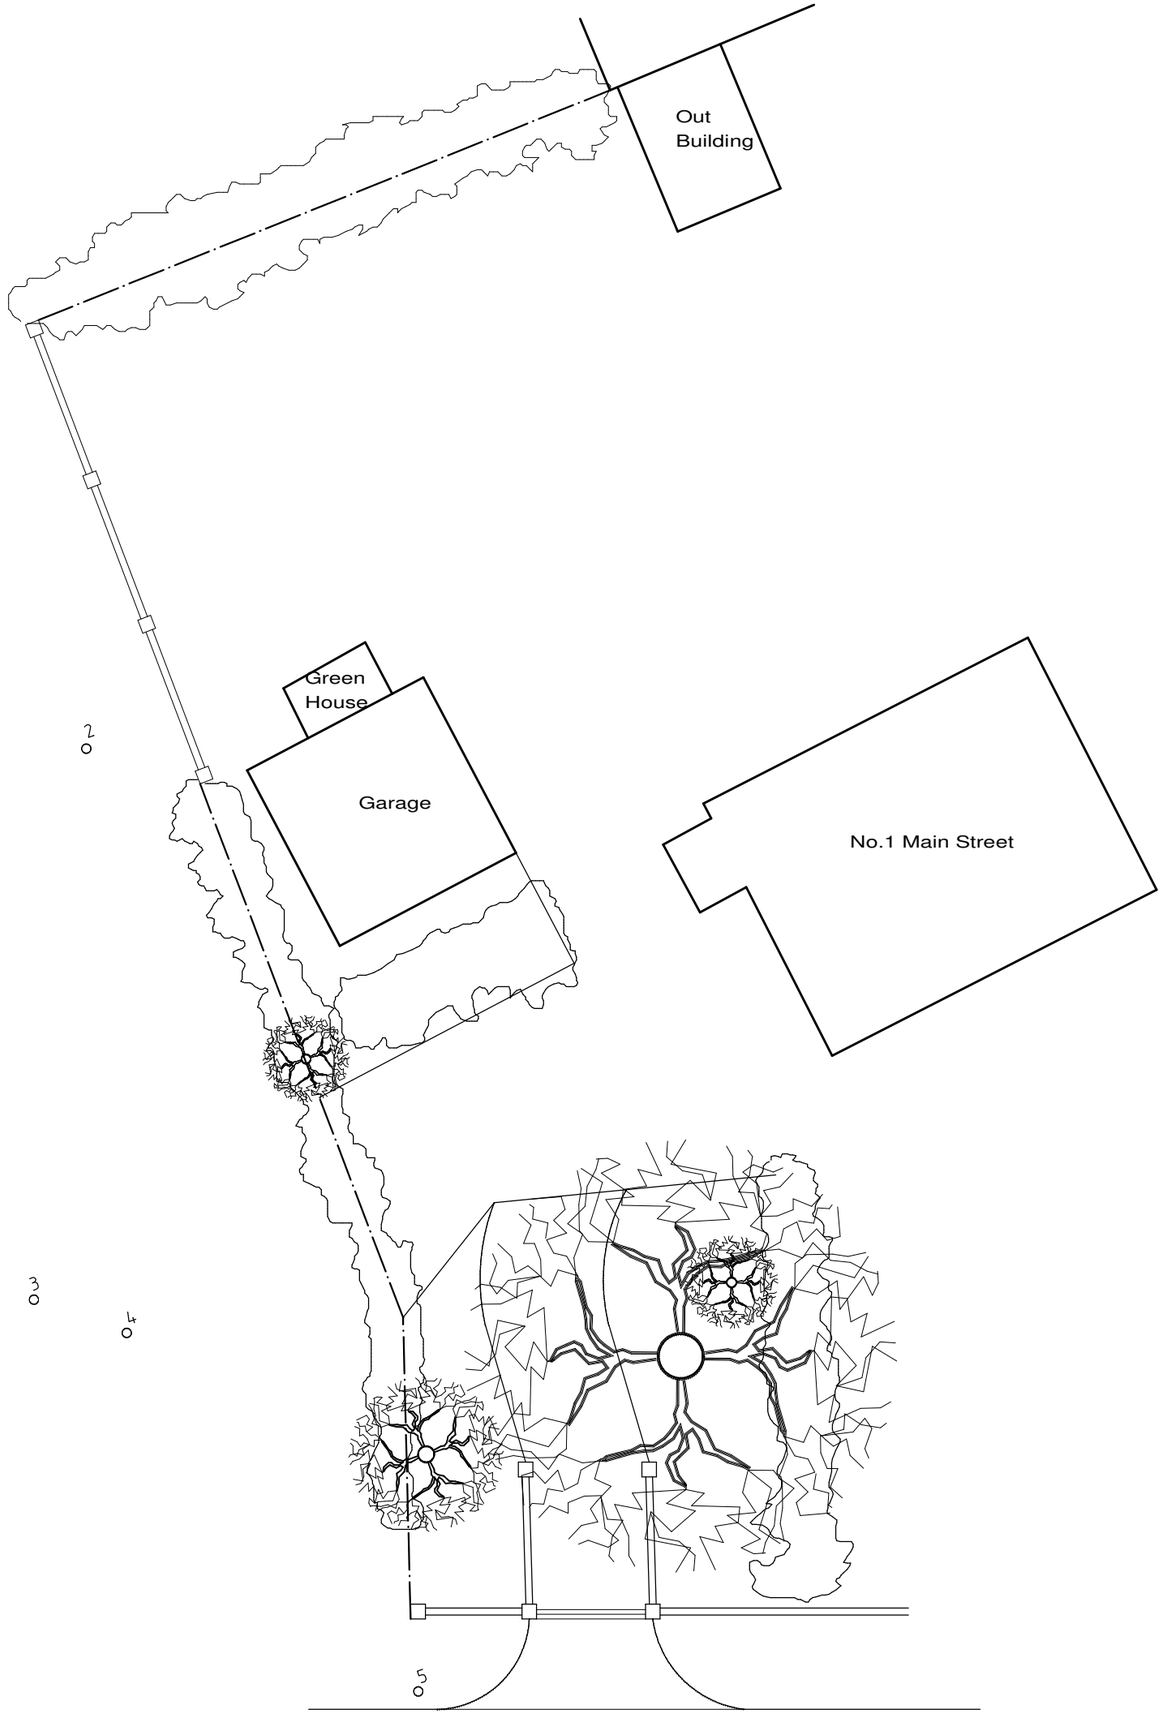


SAVAGE HAYWARD

ARCHITECTS

19 Station Rd Hinckley, Leicstershire, LE10 1AW, 01455 635665, FAX- 01455 618971

Client	Mr & Mrs Jackson		Drawing	As Existing Site Plan
Project	Proposed Dwelling 1 Main Street Norton-Juxta-Twycross	Auth LJW	Date Dec 2008	Drawing No 09
		Scale 1 : 1250	Job No 08/72	

THIS DRAWING IS THE COPYRIGHT OF SAVAGE HAYWARD REPRODUCTION IN ANY FORM OF WHOLE OR PART IS FORBIDDEN WITHOUT PRIOR WRITTEN PERMISSION OF THE COPYRIGHT HOLDER DO NOT SCALE FROM DRAWING AND ONLY FIGURE DIMENSIONS ARE TO BE USED