
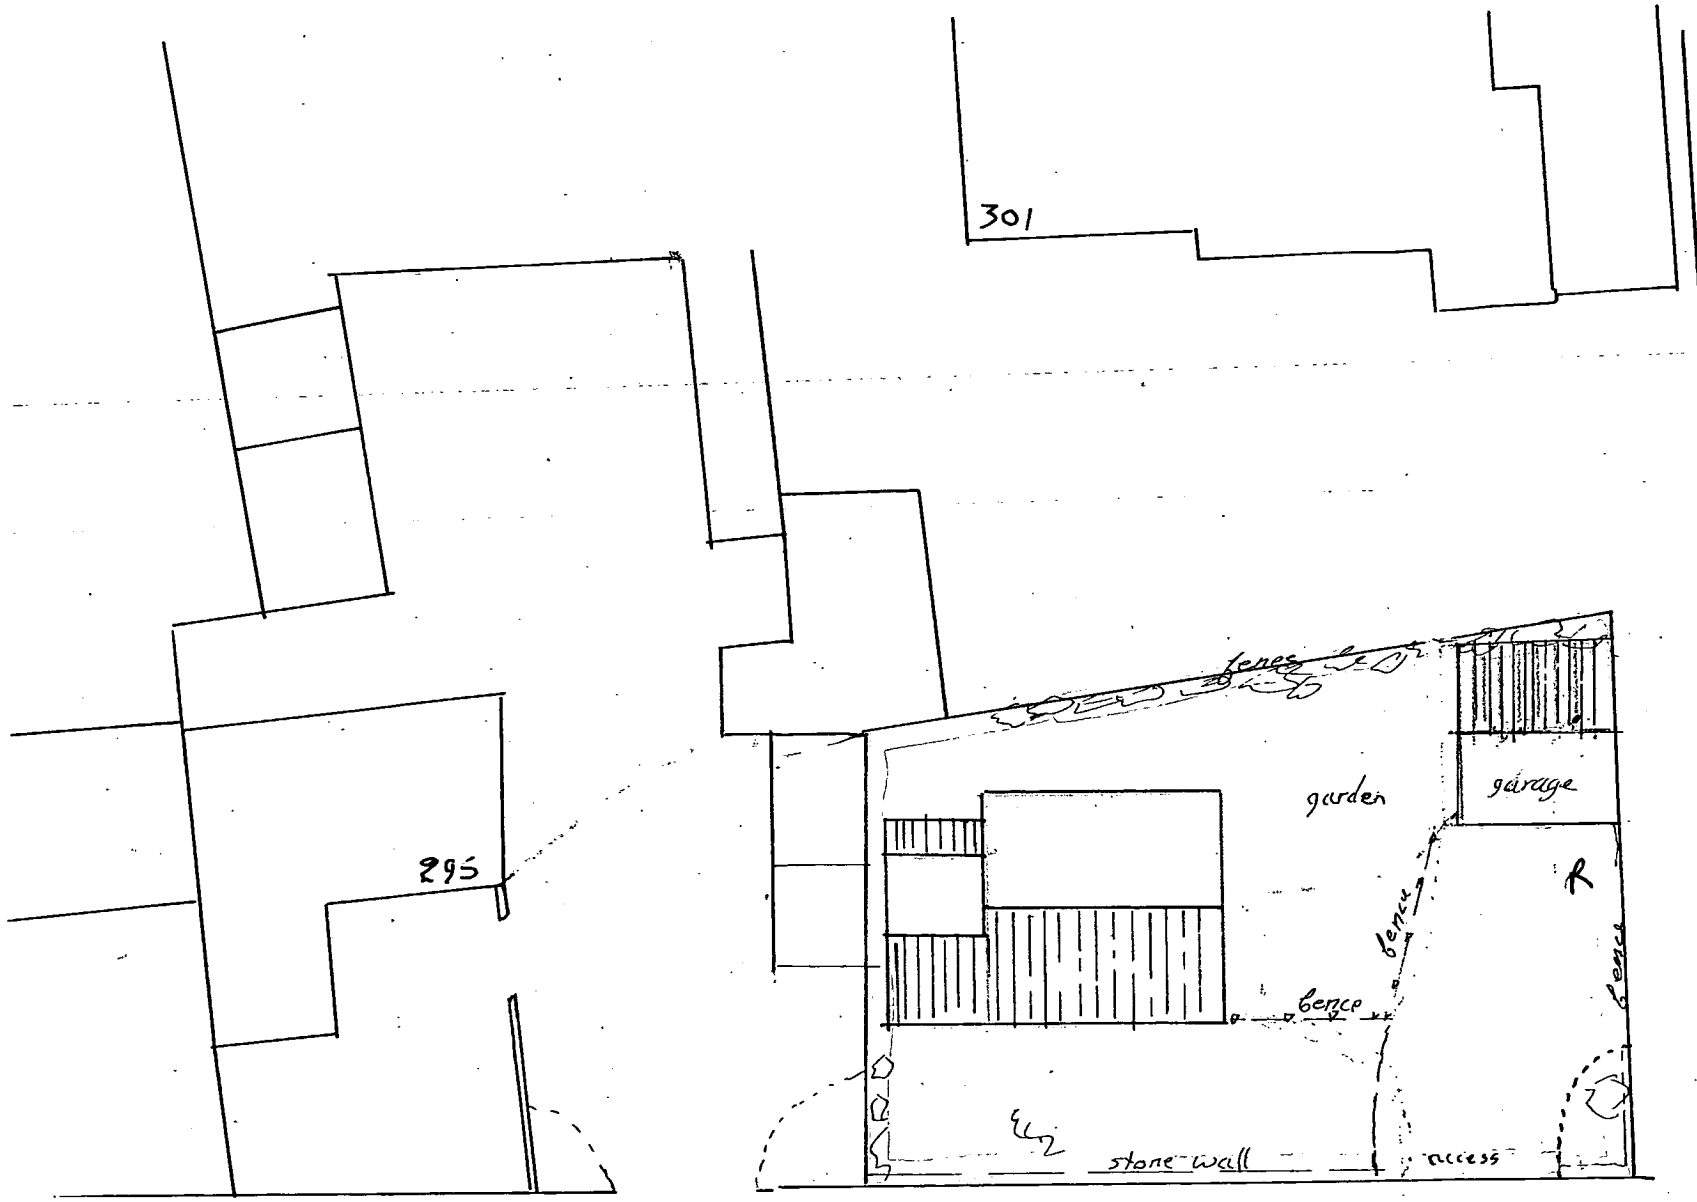


site plan 1:200

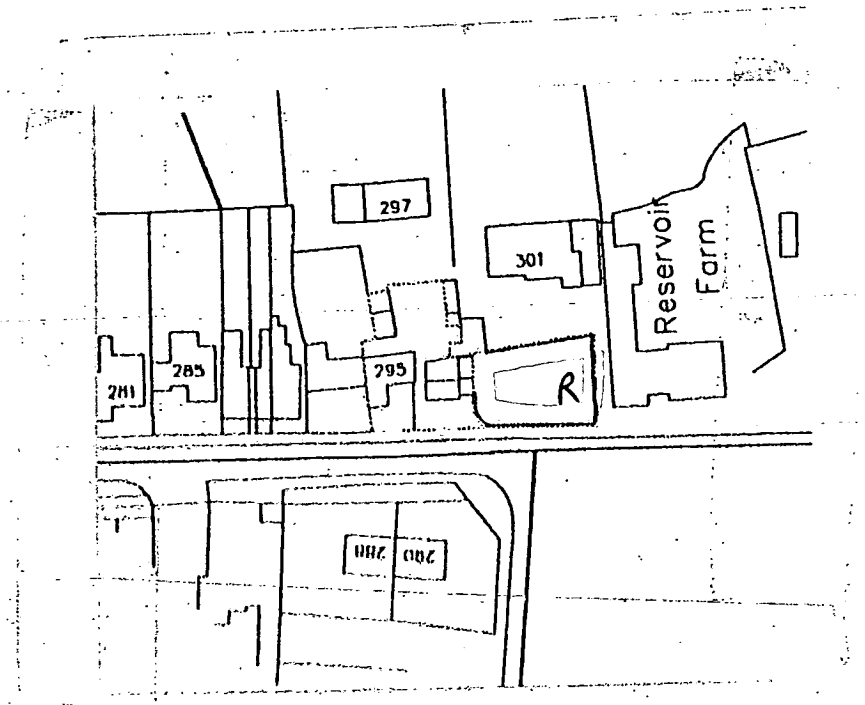

location plan 1:1250

DEVELOPMENT SERVICES
26 JAN 2009
RECEIVED

PROPOSED HOUSE & GARAGE

MAIN STREET. THORNTON