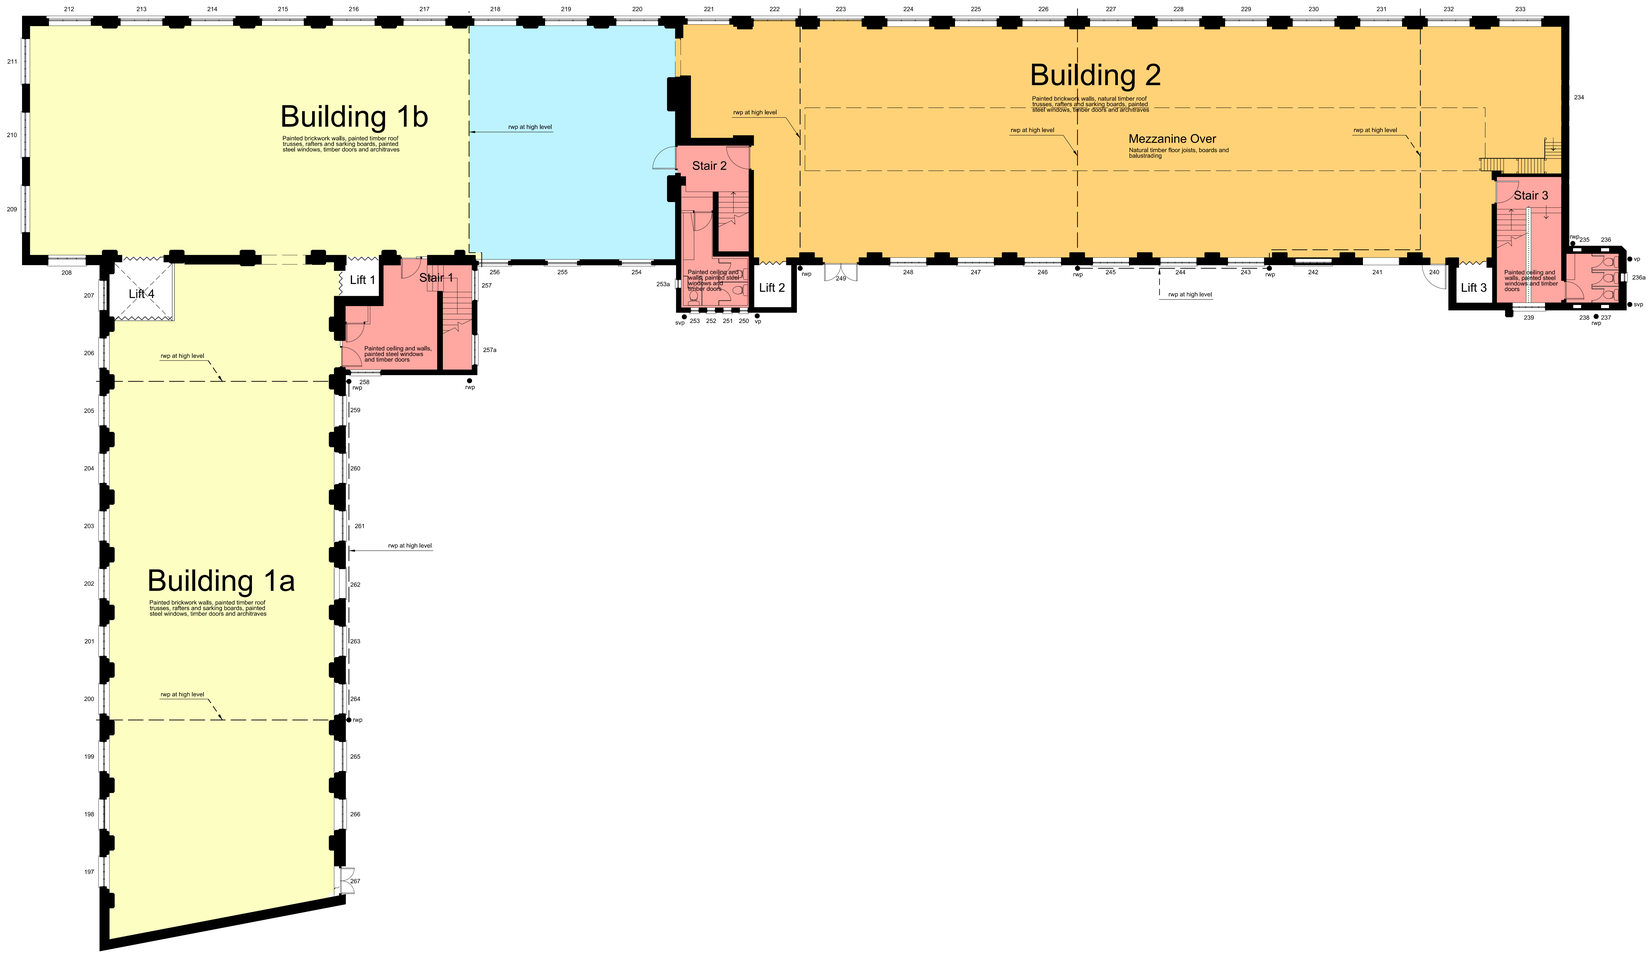

True Scale 100mm

© Archial Architects Ltd. Contractors must work only to figured dimensions which are to be checked on site.

NOTES

KEY

- Hard Wood Strip Over Timber Floor Boards
- Hard Wood Strip Over Concrete Slab
- Floor Boards
- Concrete Slab

Rev.	Date	By	Chk	Description
A	15-01-09	DH	GM	Opening infills confirmed

Client: WILLMOTT DIXON

Project: The Goddard Building, Lower Bond Street, Hinckley

Drawing Title: Existing Second Floor Interior Finishes Plan

Drawn	Chkd	Scale	Date	Size
DH	GM	1:100	Dec 08	A0

Job No.	Drawing No.	Rev.
08028	5303	A

archial
PREVIOUSLY SMC CORSTORPHINE & WRIGHT KENZIE LOVELL LTD
Brook Hall, Brook Street, Warwick CV34 4BL
Tel. 01926 402323
Fax. 01926 495318