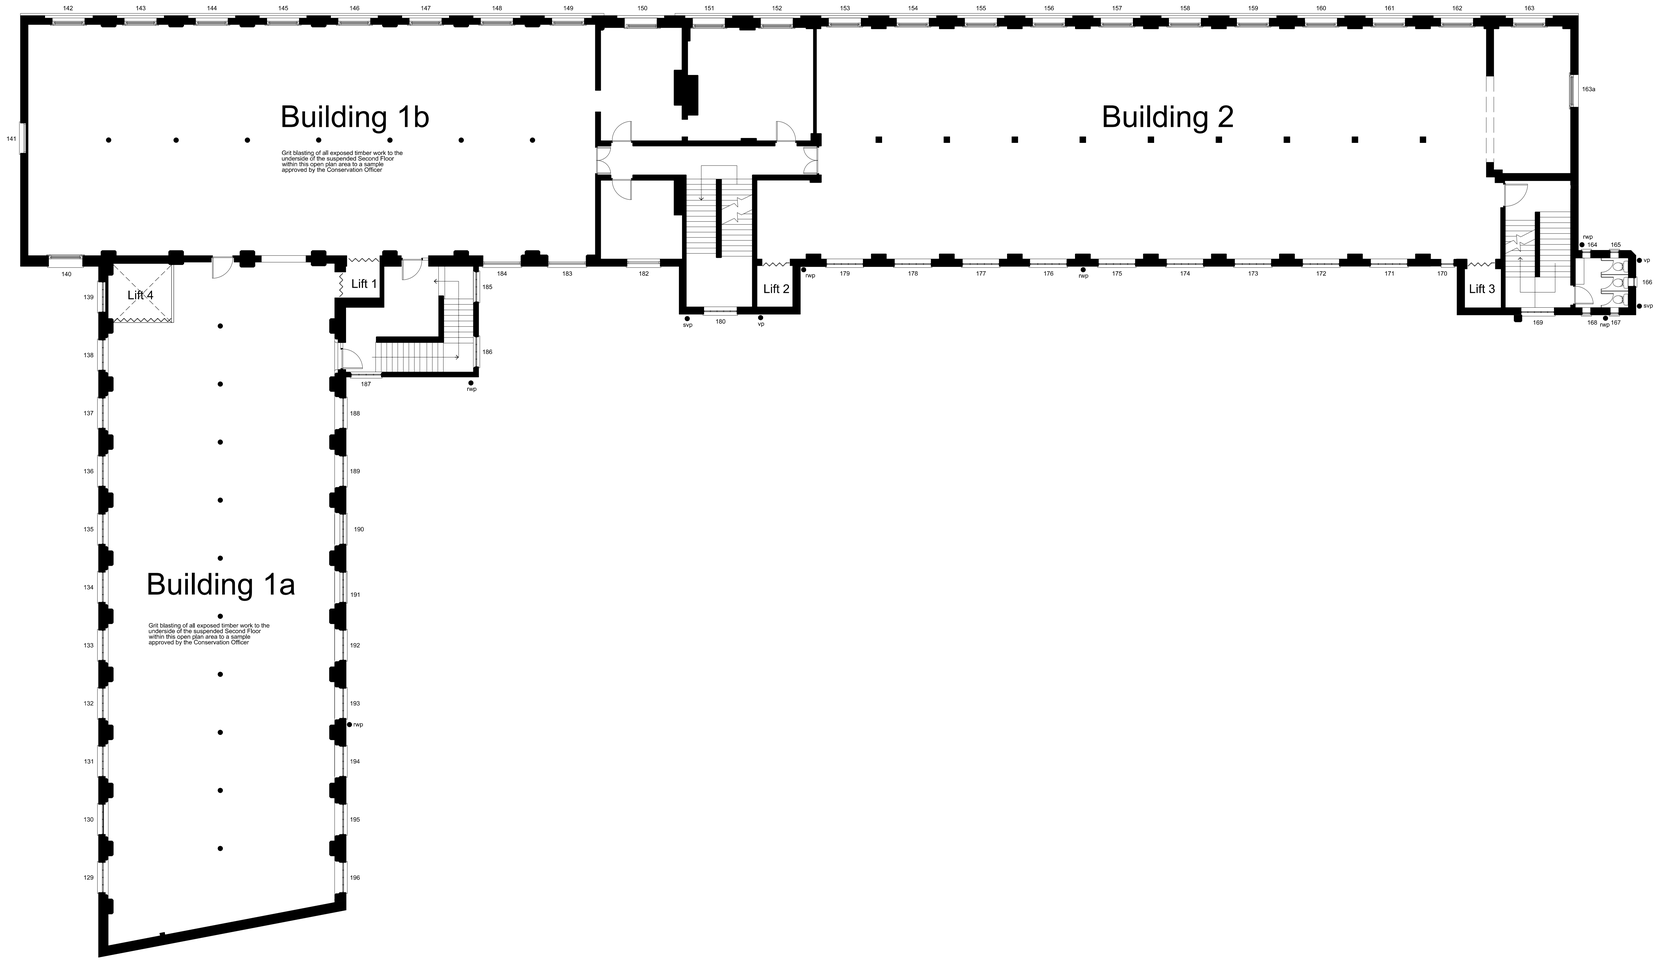

True Scale 100mm

© Archial Architects Ltd. Contractors must work only to figured dimensions which are to be checked on site.

NOTES

Rev.	Date	By	Chk	Description
B	15-01-09	DH	GM	Opening infills confirmed
A	14-01-09	DH	GM	Superseded

Client
WILLMOTT DIXON

Project
The Goddard Building,
Lower Bond Street,
Hinckley

Drawing Title
Proposed First Floor Interior Finishes Plan

Drawn	Chkd	Scale	Date	Size
DH	GM	1:100	Dec 08	A0

Job No.	Drawing No.	Rev.
08028	5306	B

archial
PREVIOUSLY SMC CORSTORPHINE & WRIGHT KENZIE LOVELL LTD
Brook Hall, Brook Street, Warwick CV34 4BL
Tel. 01926 402323
Fax. 01926 495318