


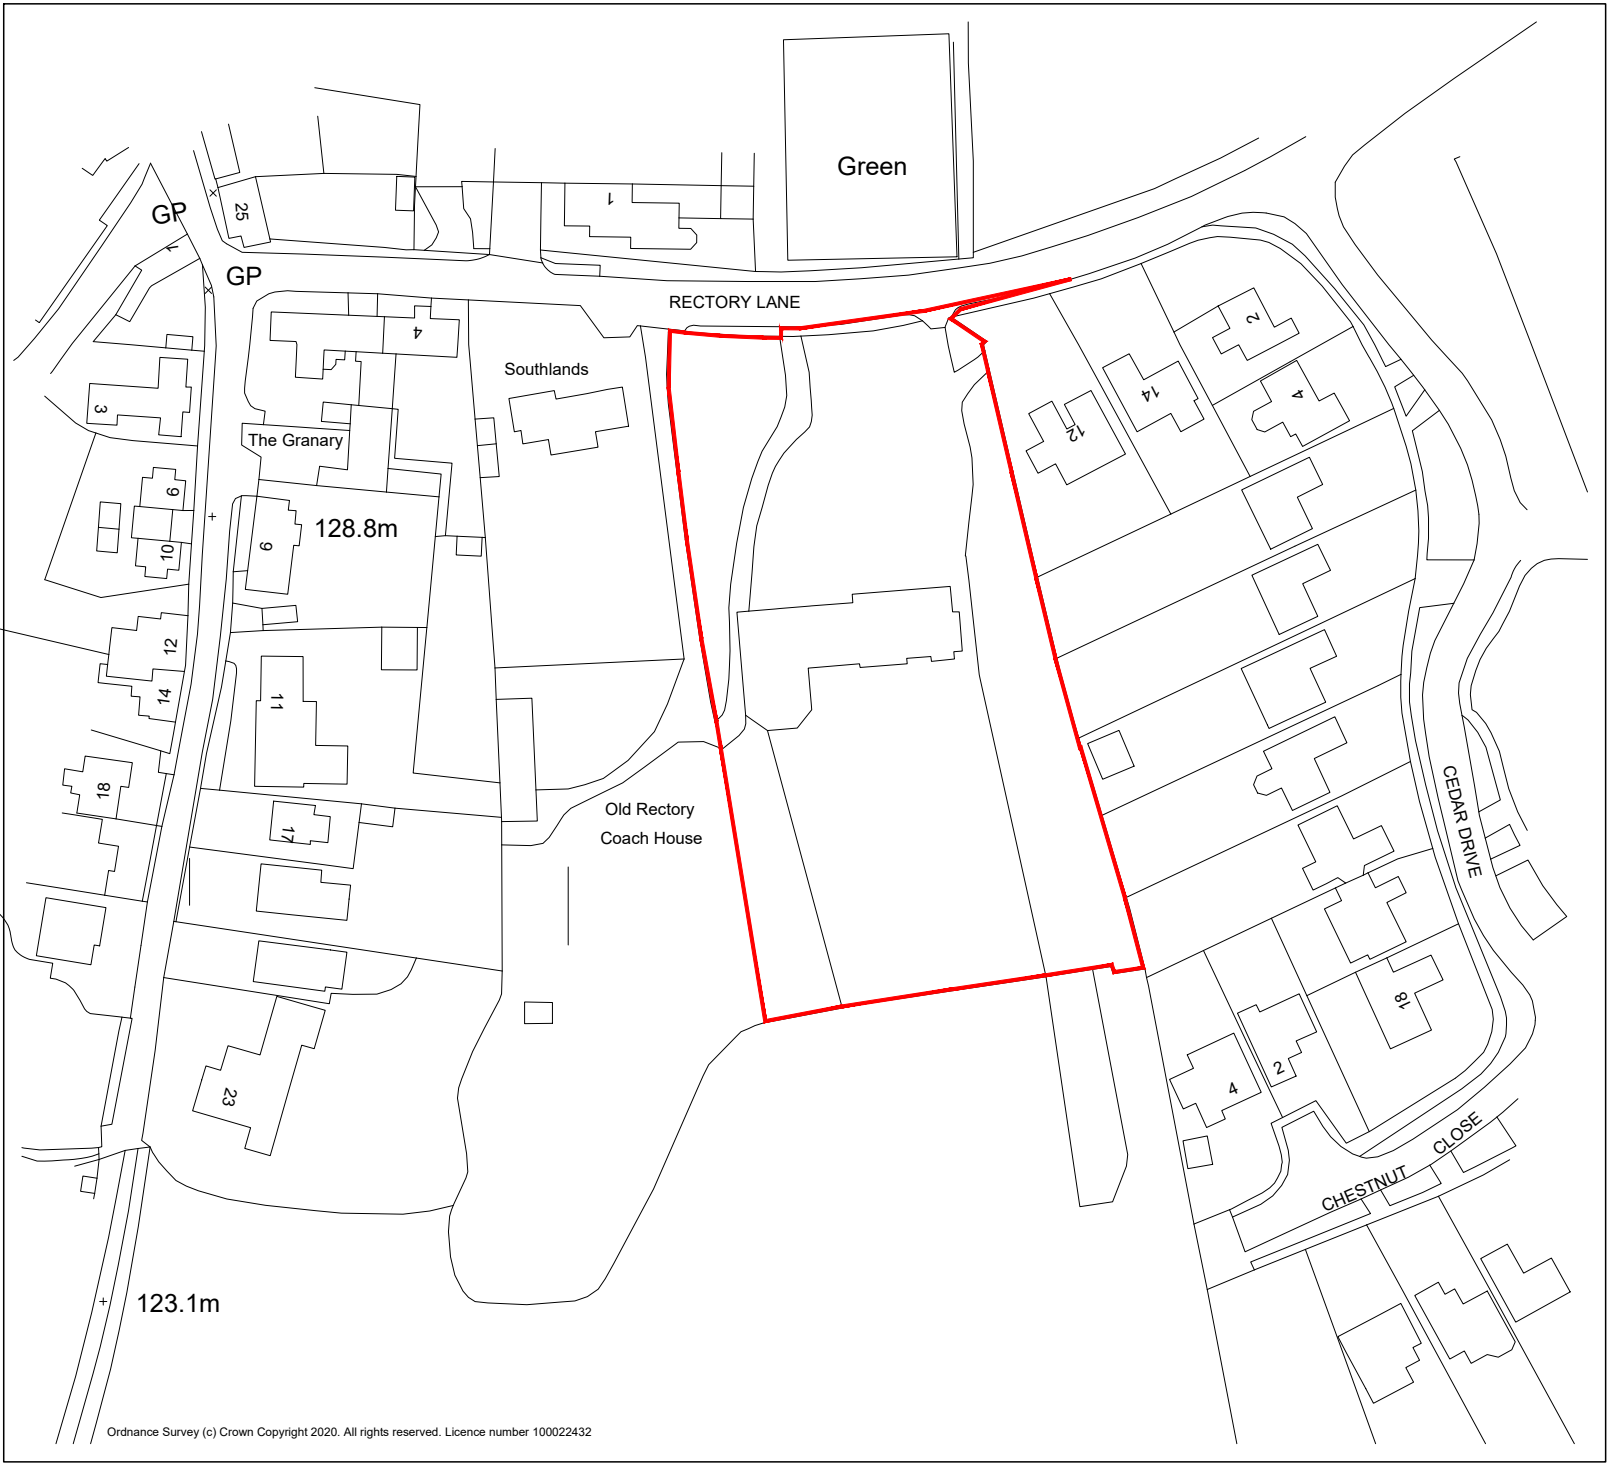

SITE LOCATION PLAN @ 1:1250



Drawing Status
PLANNING APPLICATION

s p a c e
architecture and design limited

The Studio
Lake House
Blackmoorfoot Road
Huddersfield
HD7 5TR

t: 01484 841423
f: 01484 847757

e: md@spacearchitecture.net
w: www.spacearchitecture.net

Client
The Witherslack Group Ltd

Project
**Conversion of an Existing Building
To Create a Specialist School
The Old Rectory, Rectory Lane
Market Bosworth, CV13 0LS**

Drawing Title
Site Location Plan

COPYRIGHT						
Scale	Scale	Date	Drawn	Checked	Drawing Number	Revision
A1	A3	05.07.23	MJD	mjd	23.009(9)-002	-