


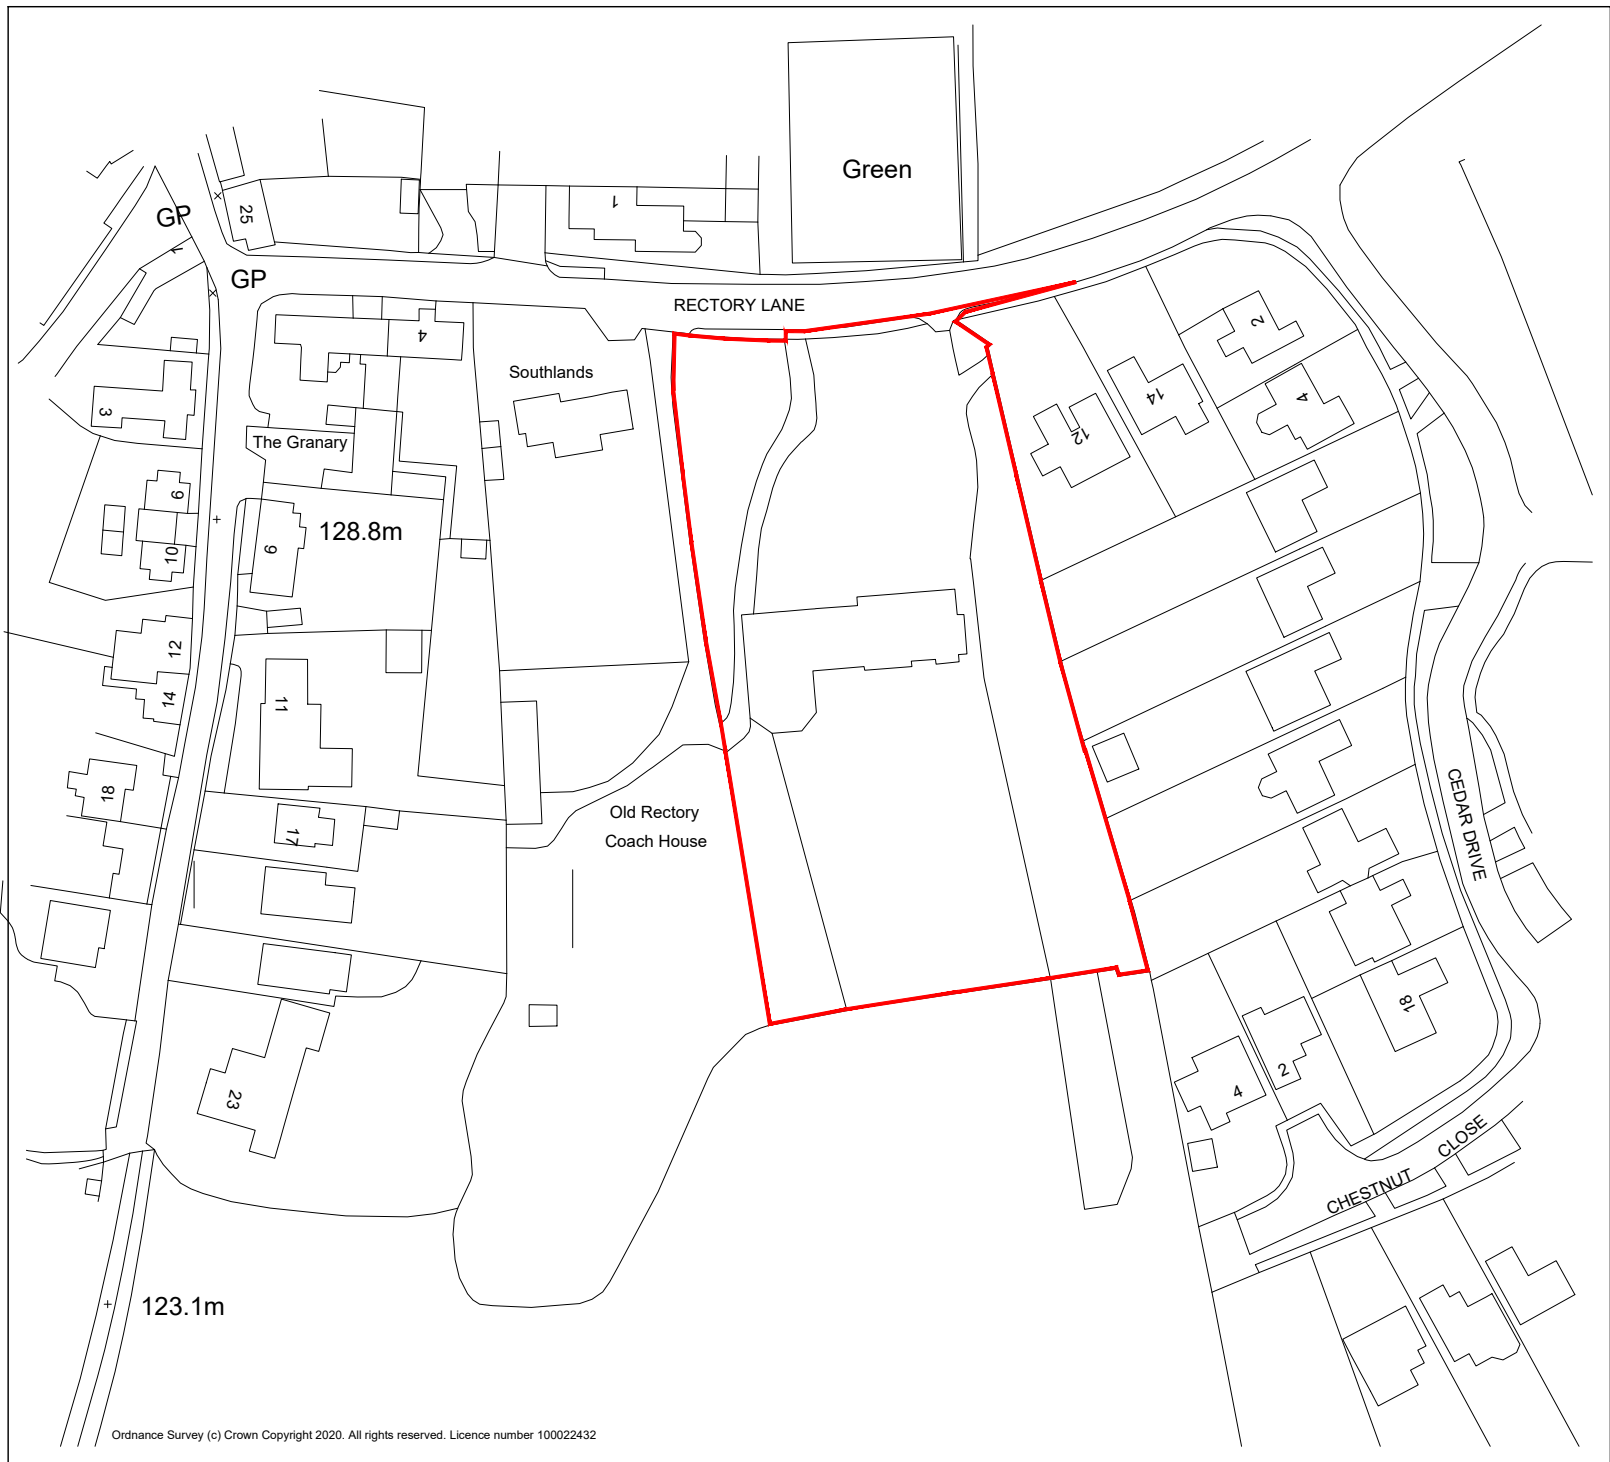

- KEY:
- extent of canopy of retained trees
 - removed tree
 - geocell or similar as advised by Arboriculturalist
 - tarmac
 - existing / new dense shrubbery beyond boundary fence
 - existing renovated terrace paving / new paving to match
 - vehicle circulation route
 - new boundary fence
 - electric vehicle charging point
 - 2.4m x 43m visibility splay (to the East only)

Copyright All rights reserved. This drawing must not be reproduced without permission.
Dimensions are in millimetres unless otherwise specified.



Rev	Description	Date	By	Check
A	Design	22.03.23	MJD	mjd
B	Various amendments	04.04.23	MJD	mjd
C	Various minor amendments	25.06.23	MJD	mjd

PLANNING APPLICATION

space
architecture and design limited

The Studio
Lake House
Blackmoorfoot Road
Huddersfield
HD7 5TR

t: 01484 841423
f: 01484 847757
e: md@spacearchitecture.net
w: www.spacearchitecture.net

Client
The Witherslack Group Ltd

Project
Conversion of Existing Building
To Create a Specialist School
The Old Rectory, Rectory Lane
Market Bosworth, CV13 0LS

Drawing Title
Proposed Site Layout Plan
and Site Location Plan

Scale	Rev	Date	By	Check	Drawing Number	Revision
1:250	1:1500	08.03.23	MJD	mjd	23.009(9)-J001	C