


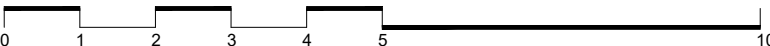


ELEVATION FACING NORTH



ELEVATION FACING EAST



ELEVATION FACING SOUTH
no changes proposed

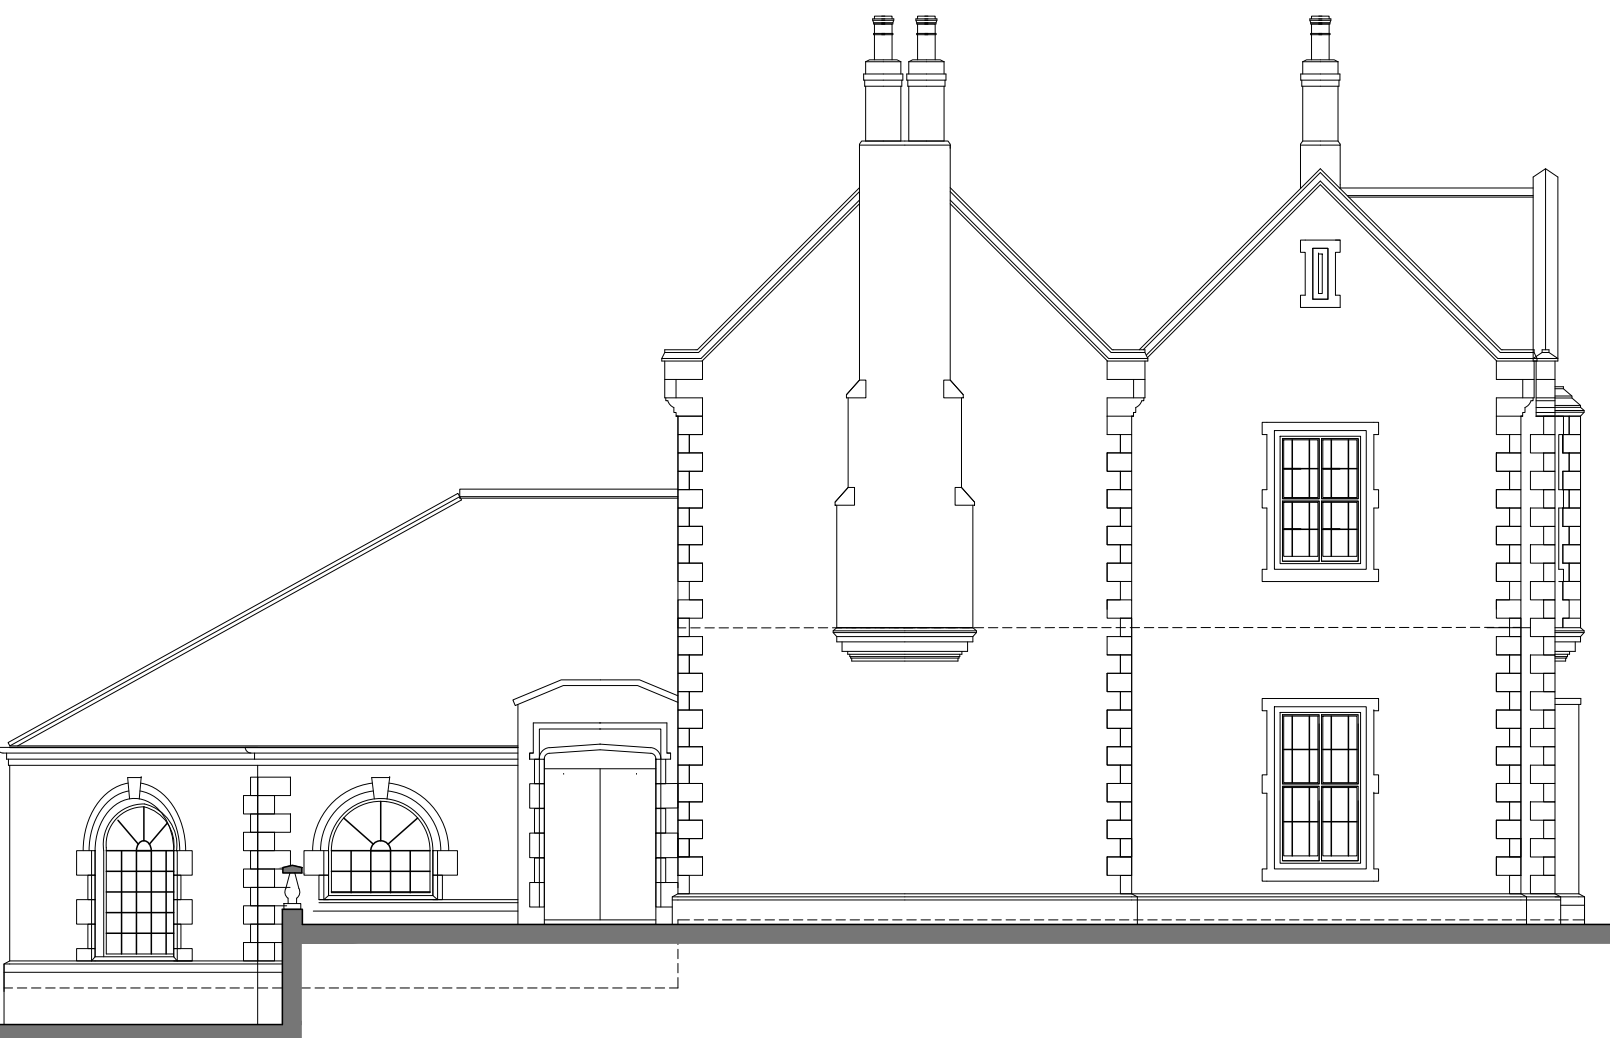

ELEVATION FACING WEST
no changes proposed



PLANNING APPLICATION

space
architecture and design limited

The Studio
Lake House
Blackmoorfoot Road
Huddersfield
HD7 5TR

t: 01484 841423
f: 01484 847757
e: md@spacearchitecture.net
w: www.spacearchitecture.net

Client
The Witherslack Group Ltd

Project
Conversion of Existing Building
To Create a Specialist School
The Old Rectory, Rectory Lane
Market Bosworth, CV13 0LS

Drawing Title
Proposed Elevations