



PROPOSED ELEVATION B

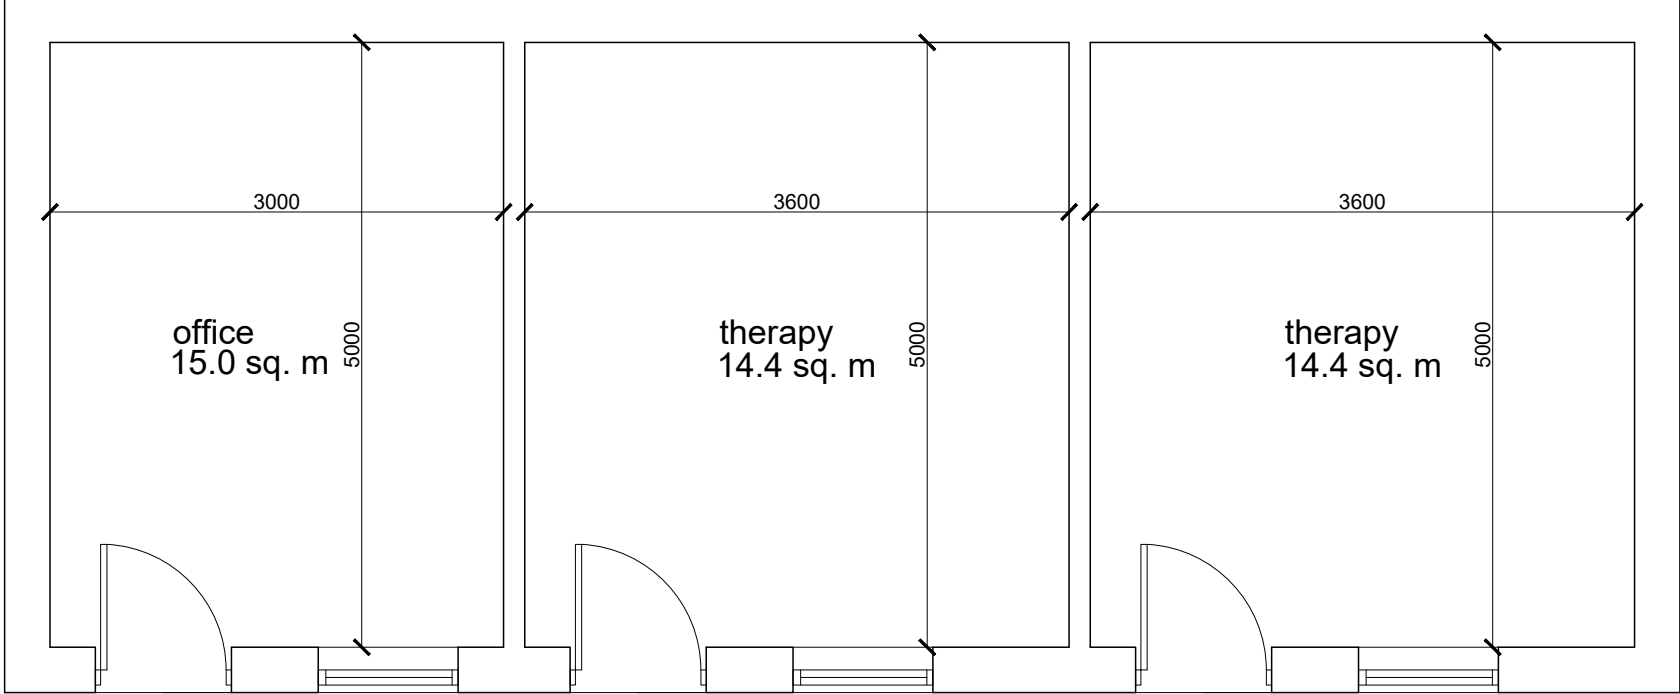


PROPOSED ELEVATION A

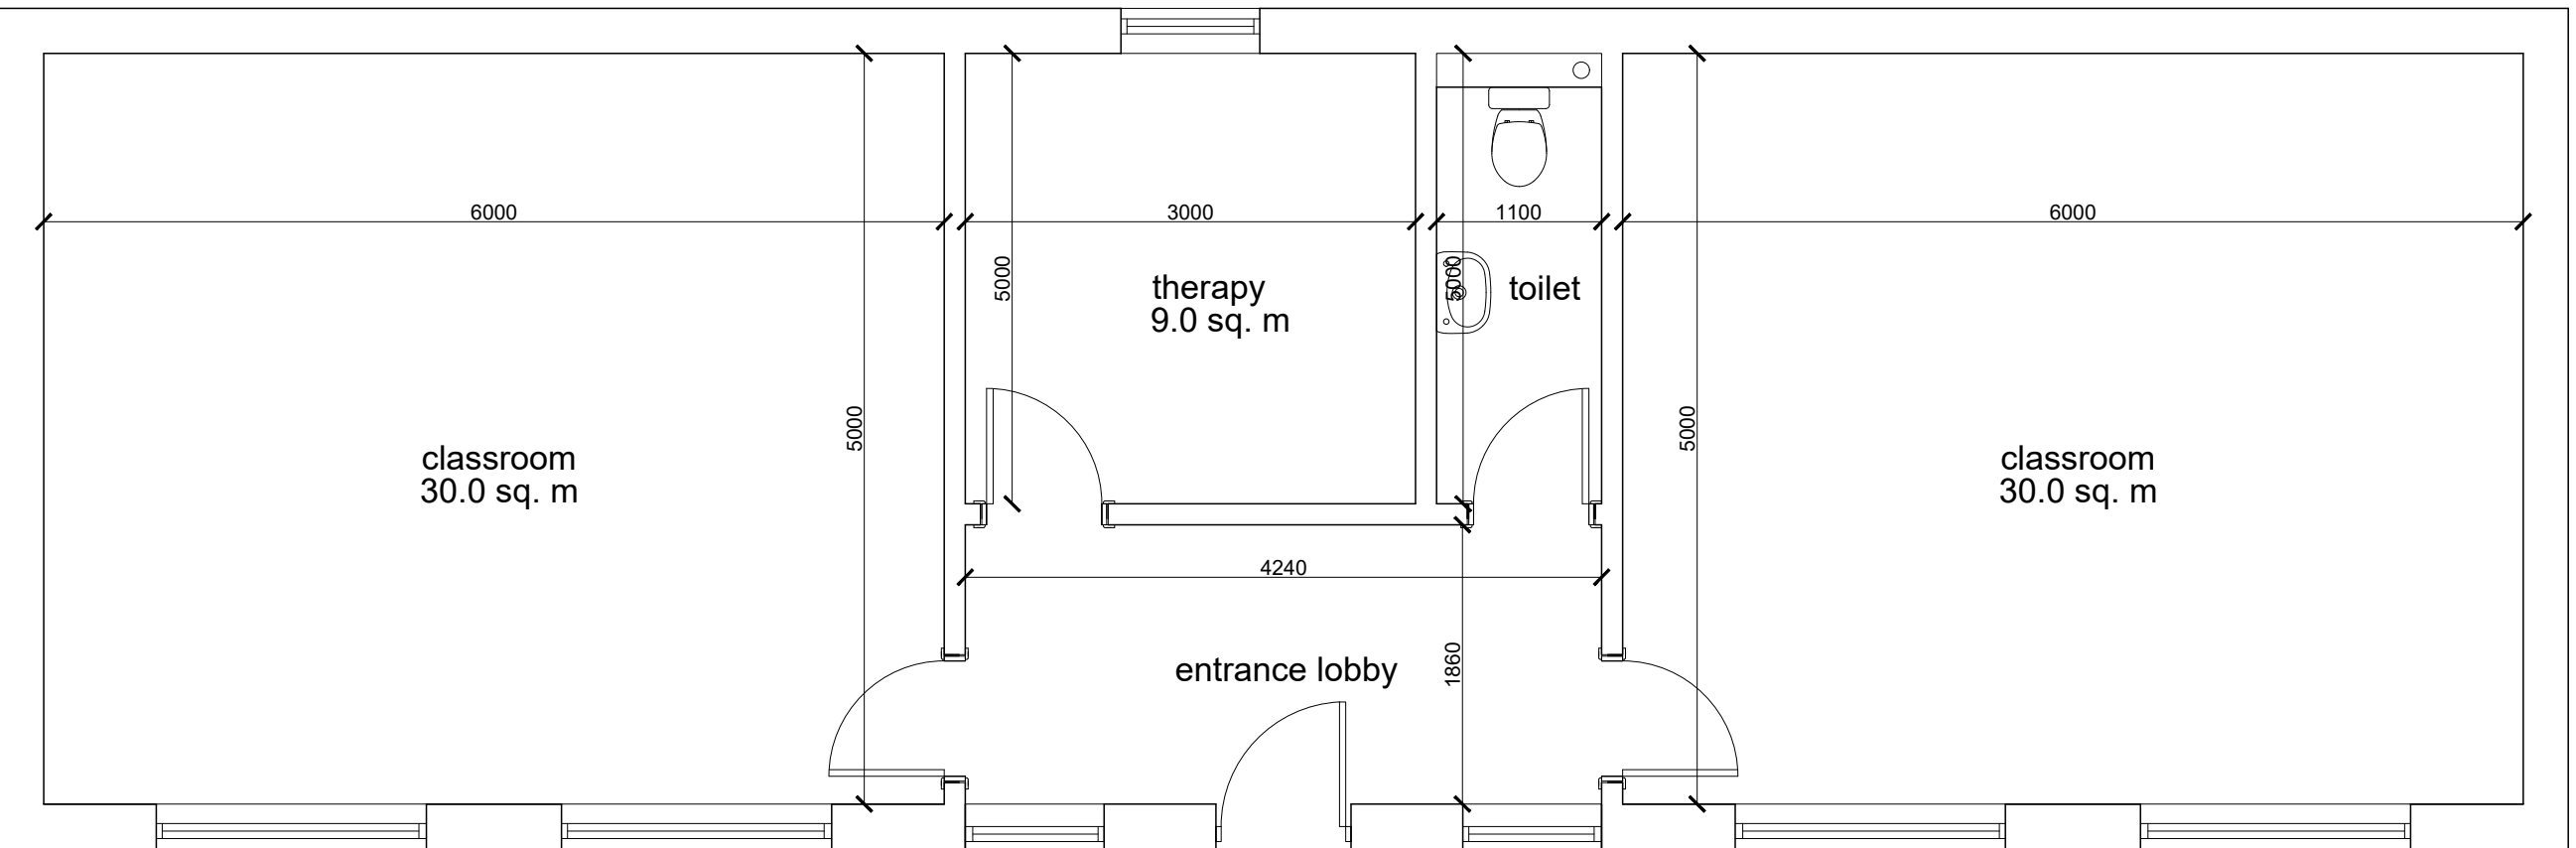


PROPOSED ELEVATION A


PROPOSED ELEVATION B

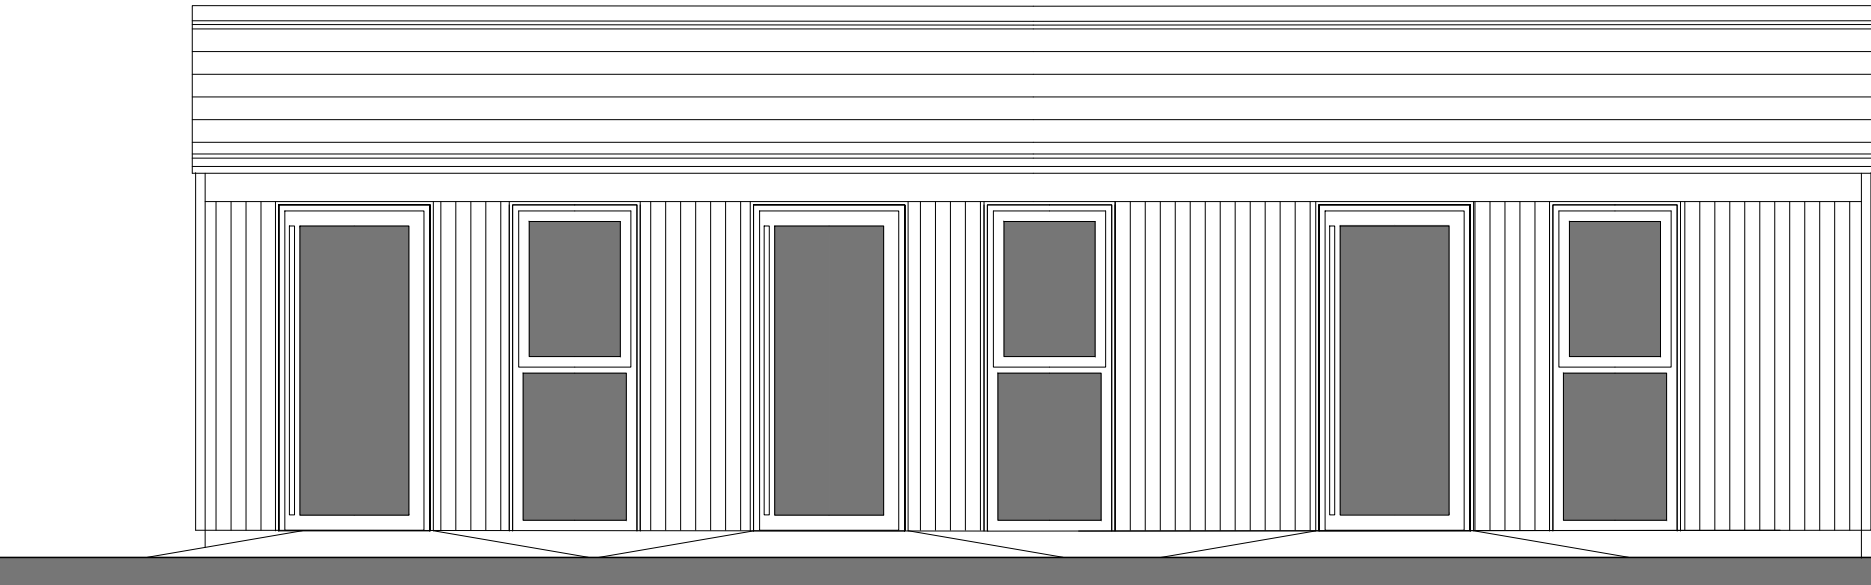


PROPOSED ELEVATION A

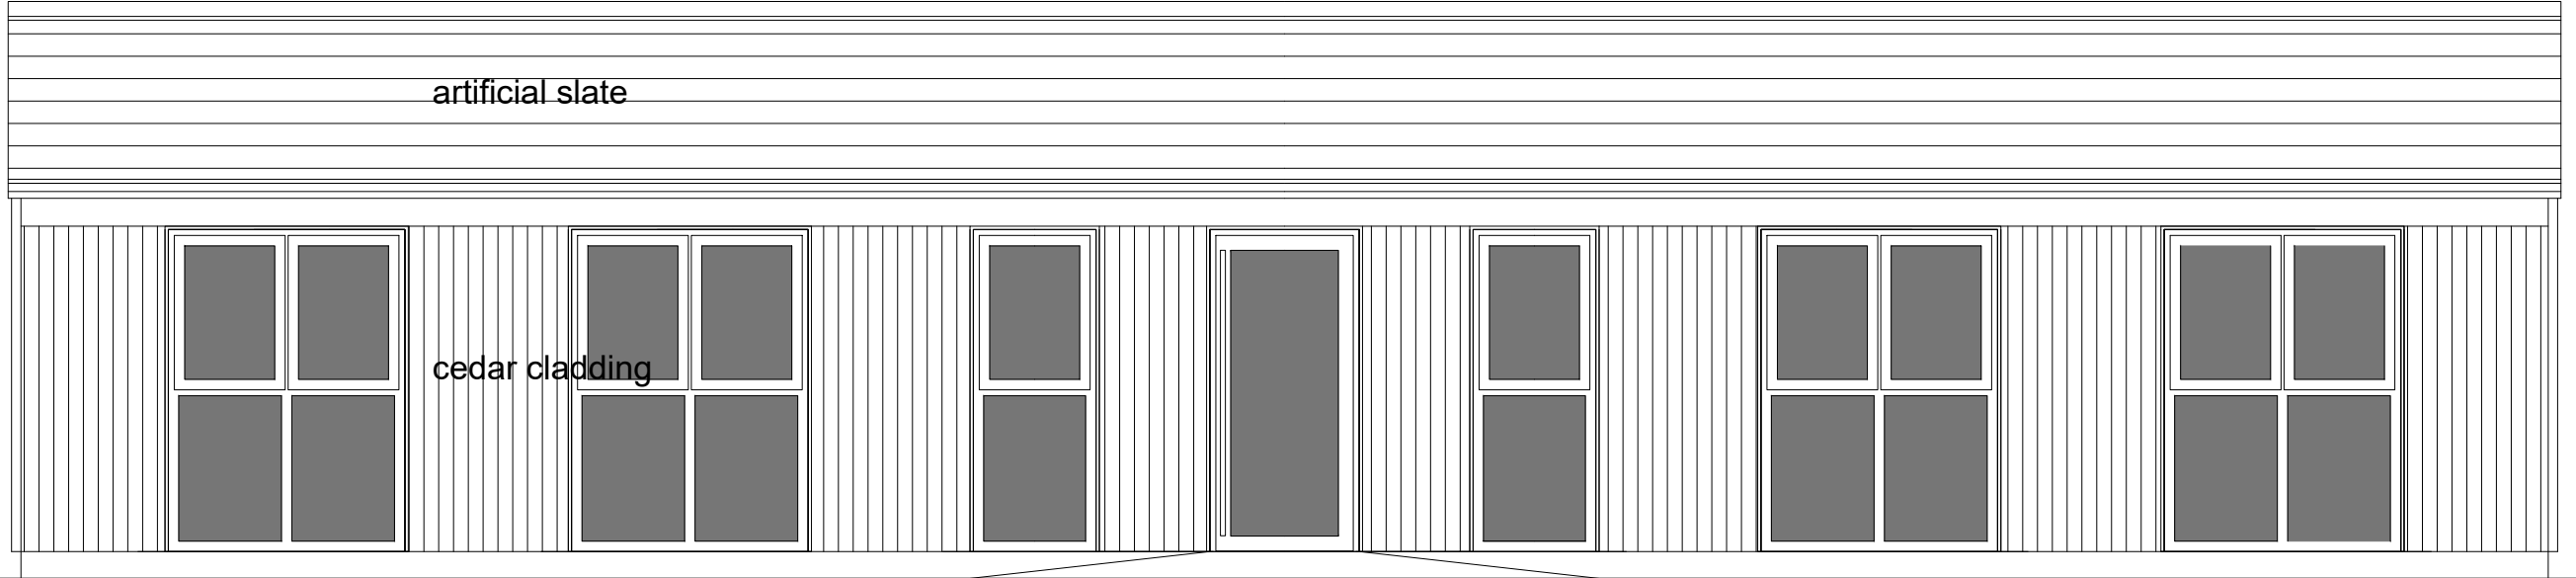

PROPOSED ELEVATION A

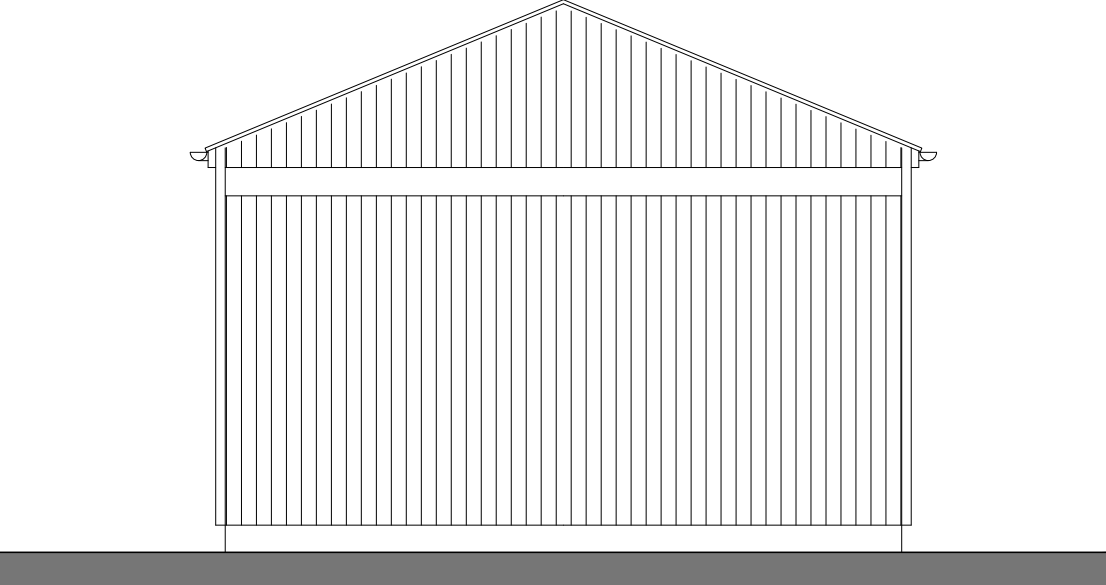

PROPOSED ELEVATION B

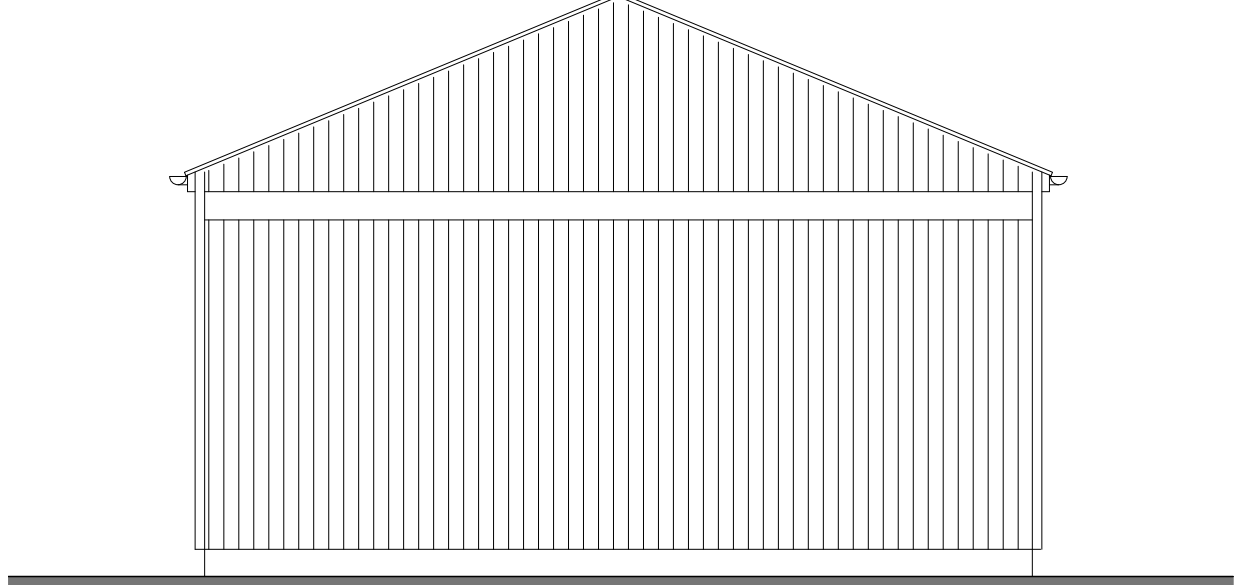

PROPOSED ELEVATION B

