mws
Architectural & Design Consultants

4 Hillside Road
Market Harborough
LE16 7PG

Tel: (01858) 432 901
Fax: (01858) 432 901
e-mail mws@mwsdesign.co.uk

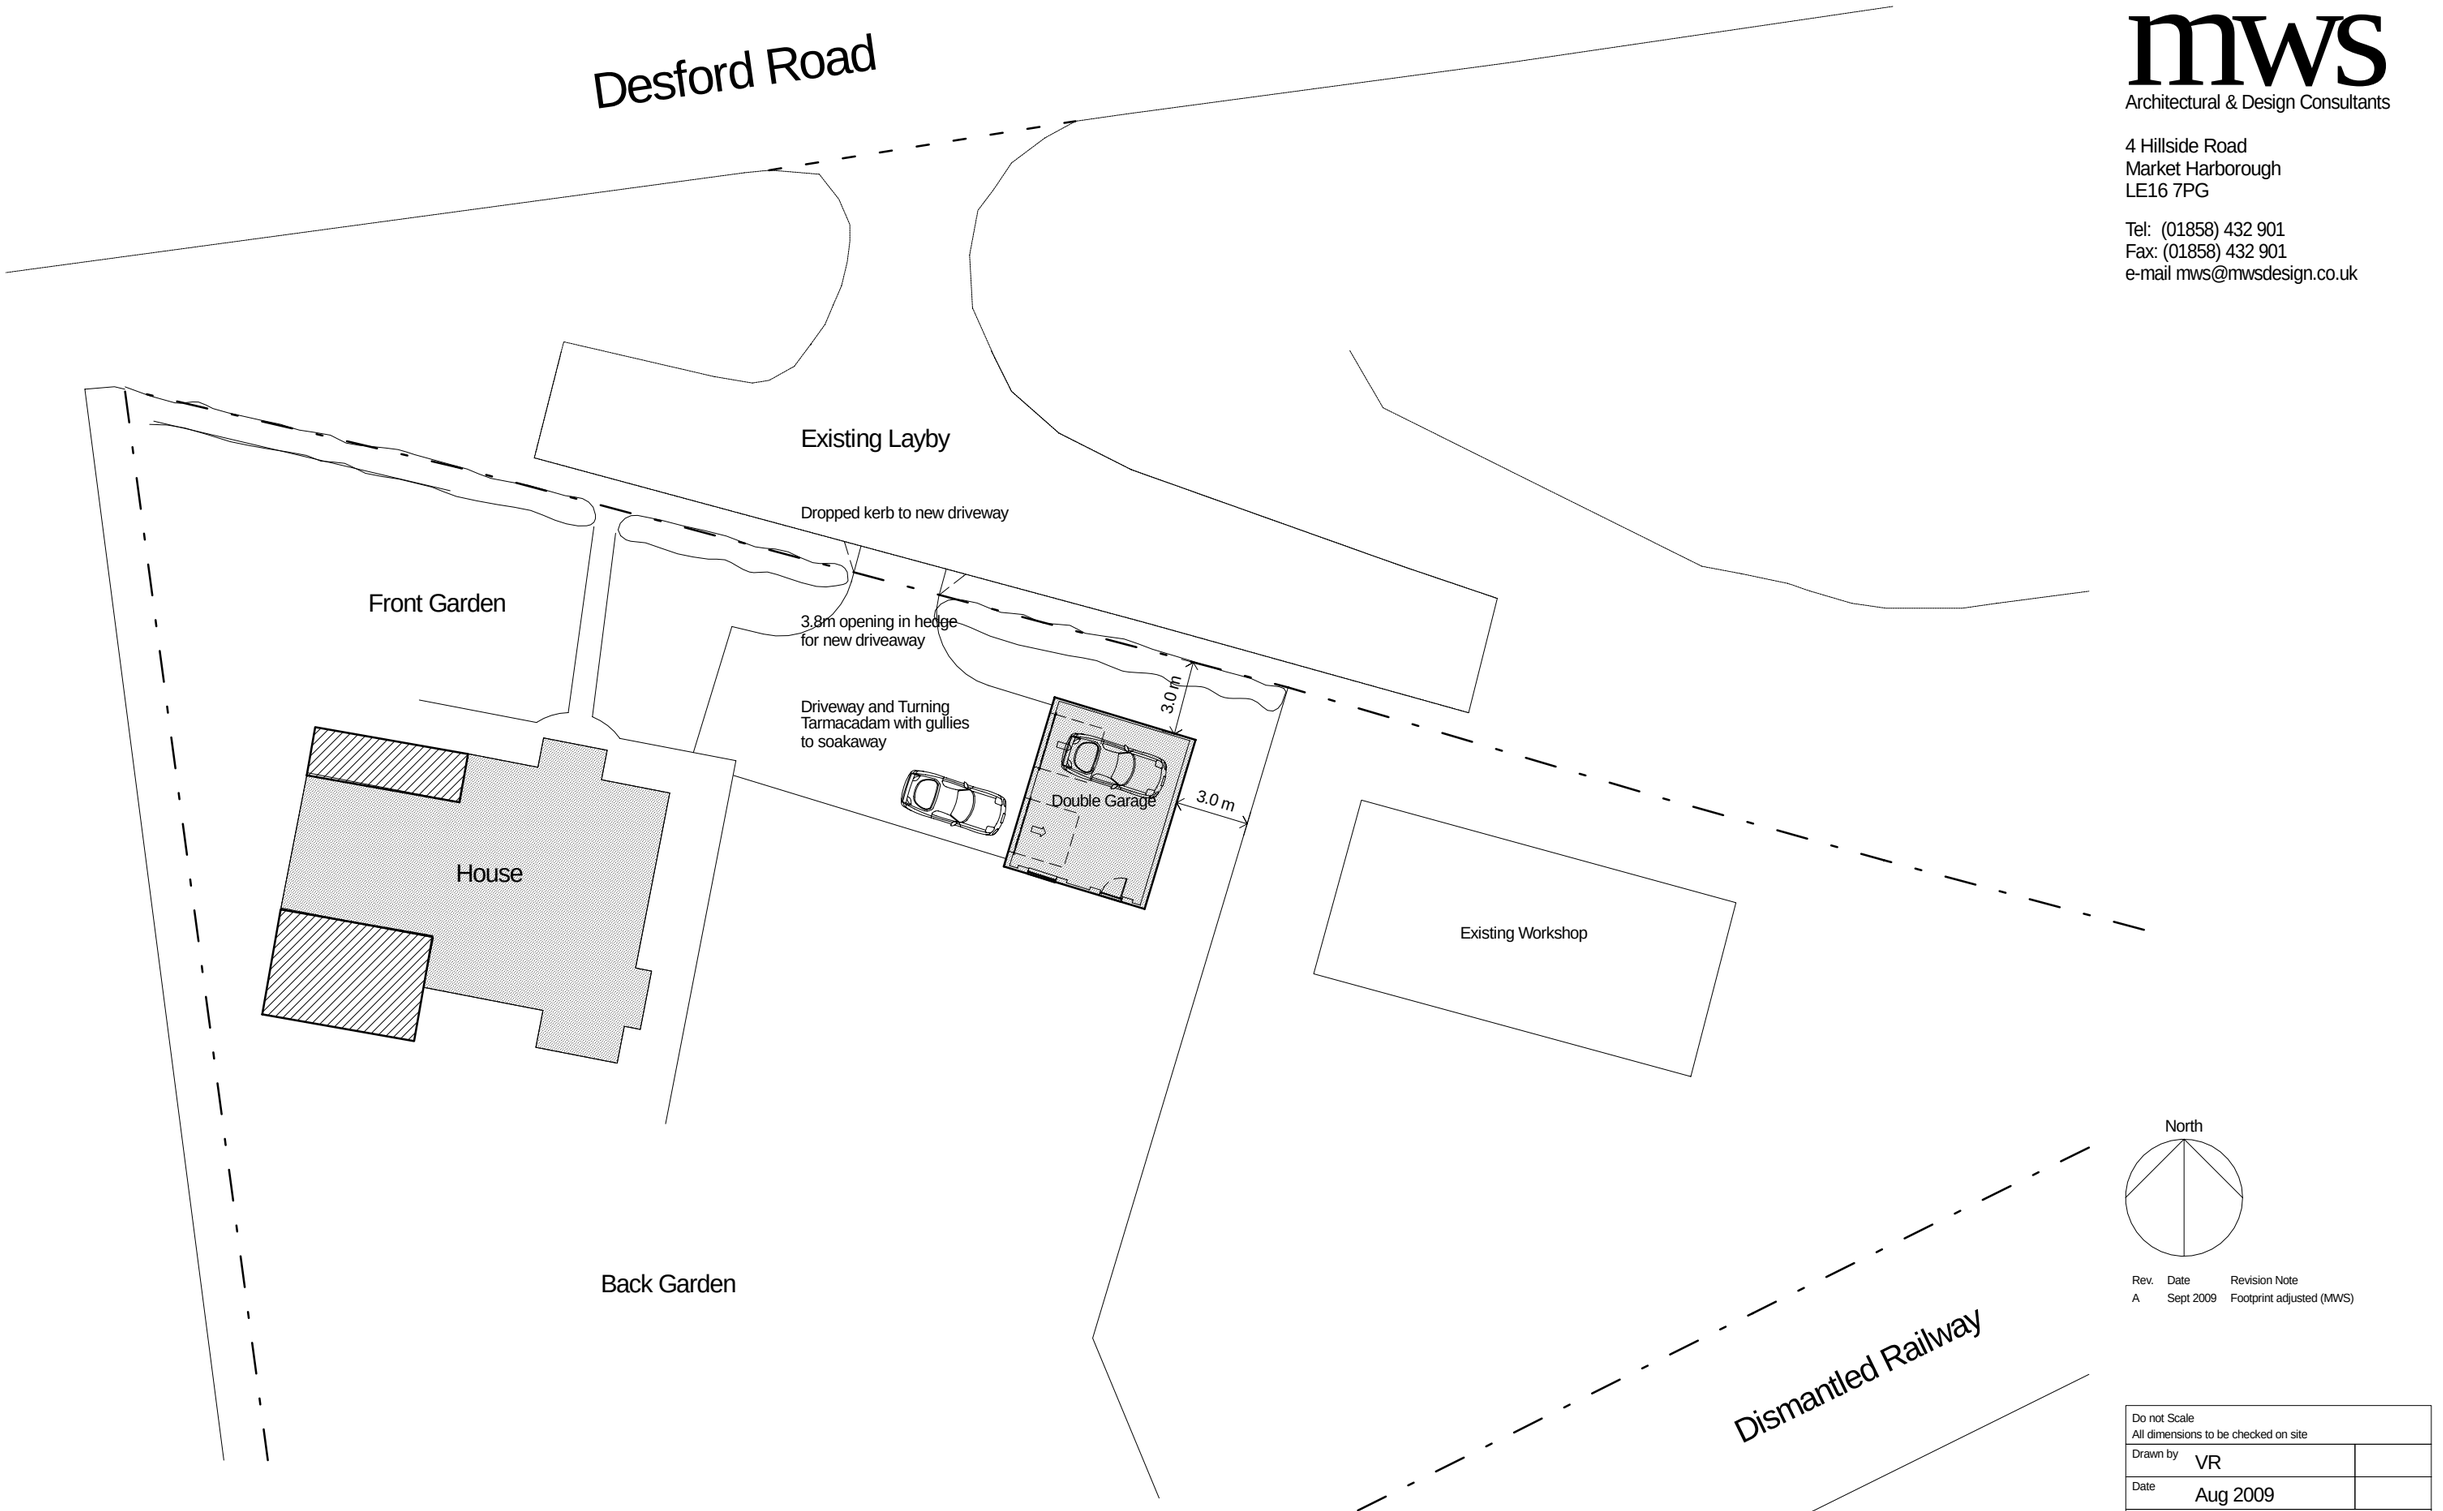

Rev. Date Revision Note
A Sept 2009 Footprint adjusted (MWS)

Outline Proposal - Driveway & Parking Plan - Scale 1:250

© Crown Copyright 2009. All rights reserved. Licence number 100020449

Scale 1:250
0 5m 10m 15m 20m 25m 30m 35m 40m 45m 50m

Do not Scale
All dimensions to be checked on site

Drawn by	VR
Date	Aug 2009
Project	Medworth Desford Lane, Kirby Muxloe
Drawing	Driveway & Parking Plan

Scale	Job No.	Drawing No.
1:250	1921	9 A