mws
Architectural & Design Consultants

4 Hillside Road
Market Harborough
LE16 7PG

Tel: (01858) 432 901
Fax: (01858) 432 901
e-mail mws@mwsdesign.co.uk

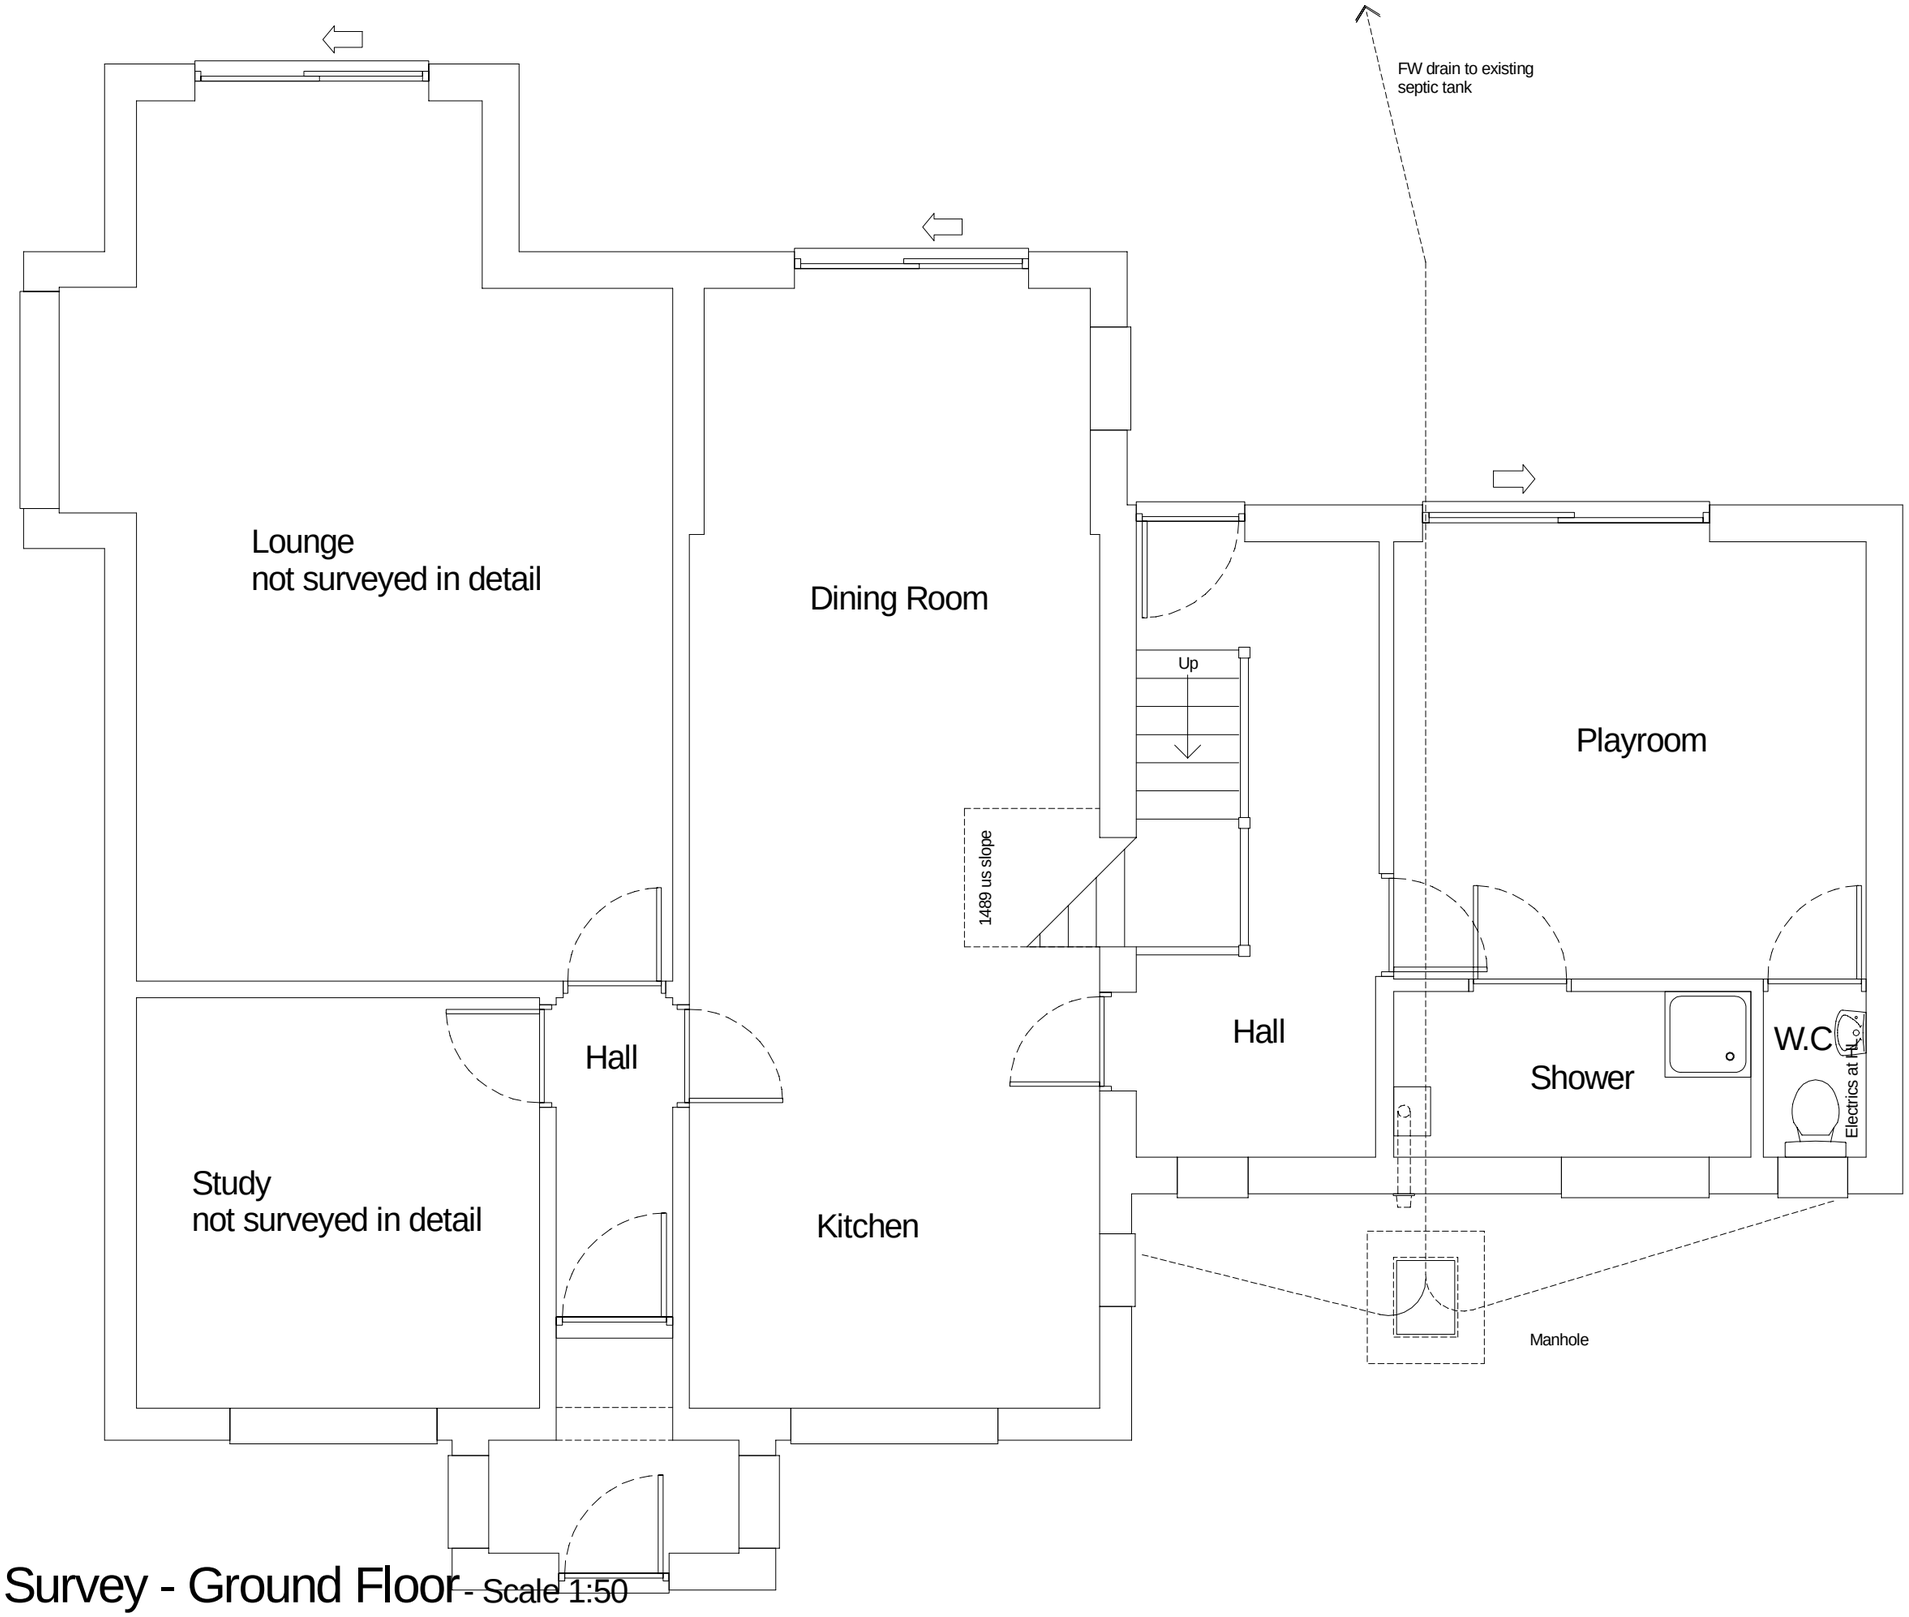

North

Rev.	Date	Revision Note
-	-	-

Outline Survey - Ground Floor - Scale 1:50

Scale 1:50

0 1m 2m 3m 4m 5m 10m 15m

Do not Scale All dimensions to be checked on site		
Drawn by	MWS	
Date	Aug 2009	
Project	Medworth Desford Lane, Kirby Muxloe	
Drawing	Outline Survey Ground Floor	
Scale: 1:50	Job No.: 1921	Drawing No.: 3 -

mws
Architectural & Design Consultants

4 Hillside Road
Market Harborough
LE16 7PG

Tel: (01858) 432 901
Fax: (01858) 432 901
e-mail mws@mwsdesign.co.uk

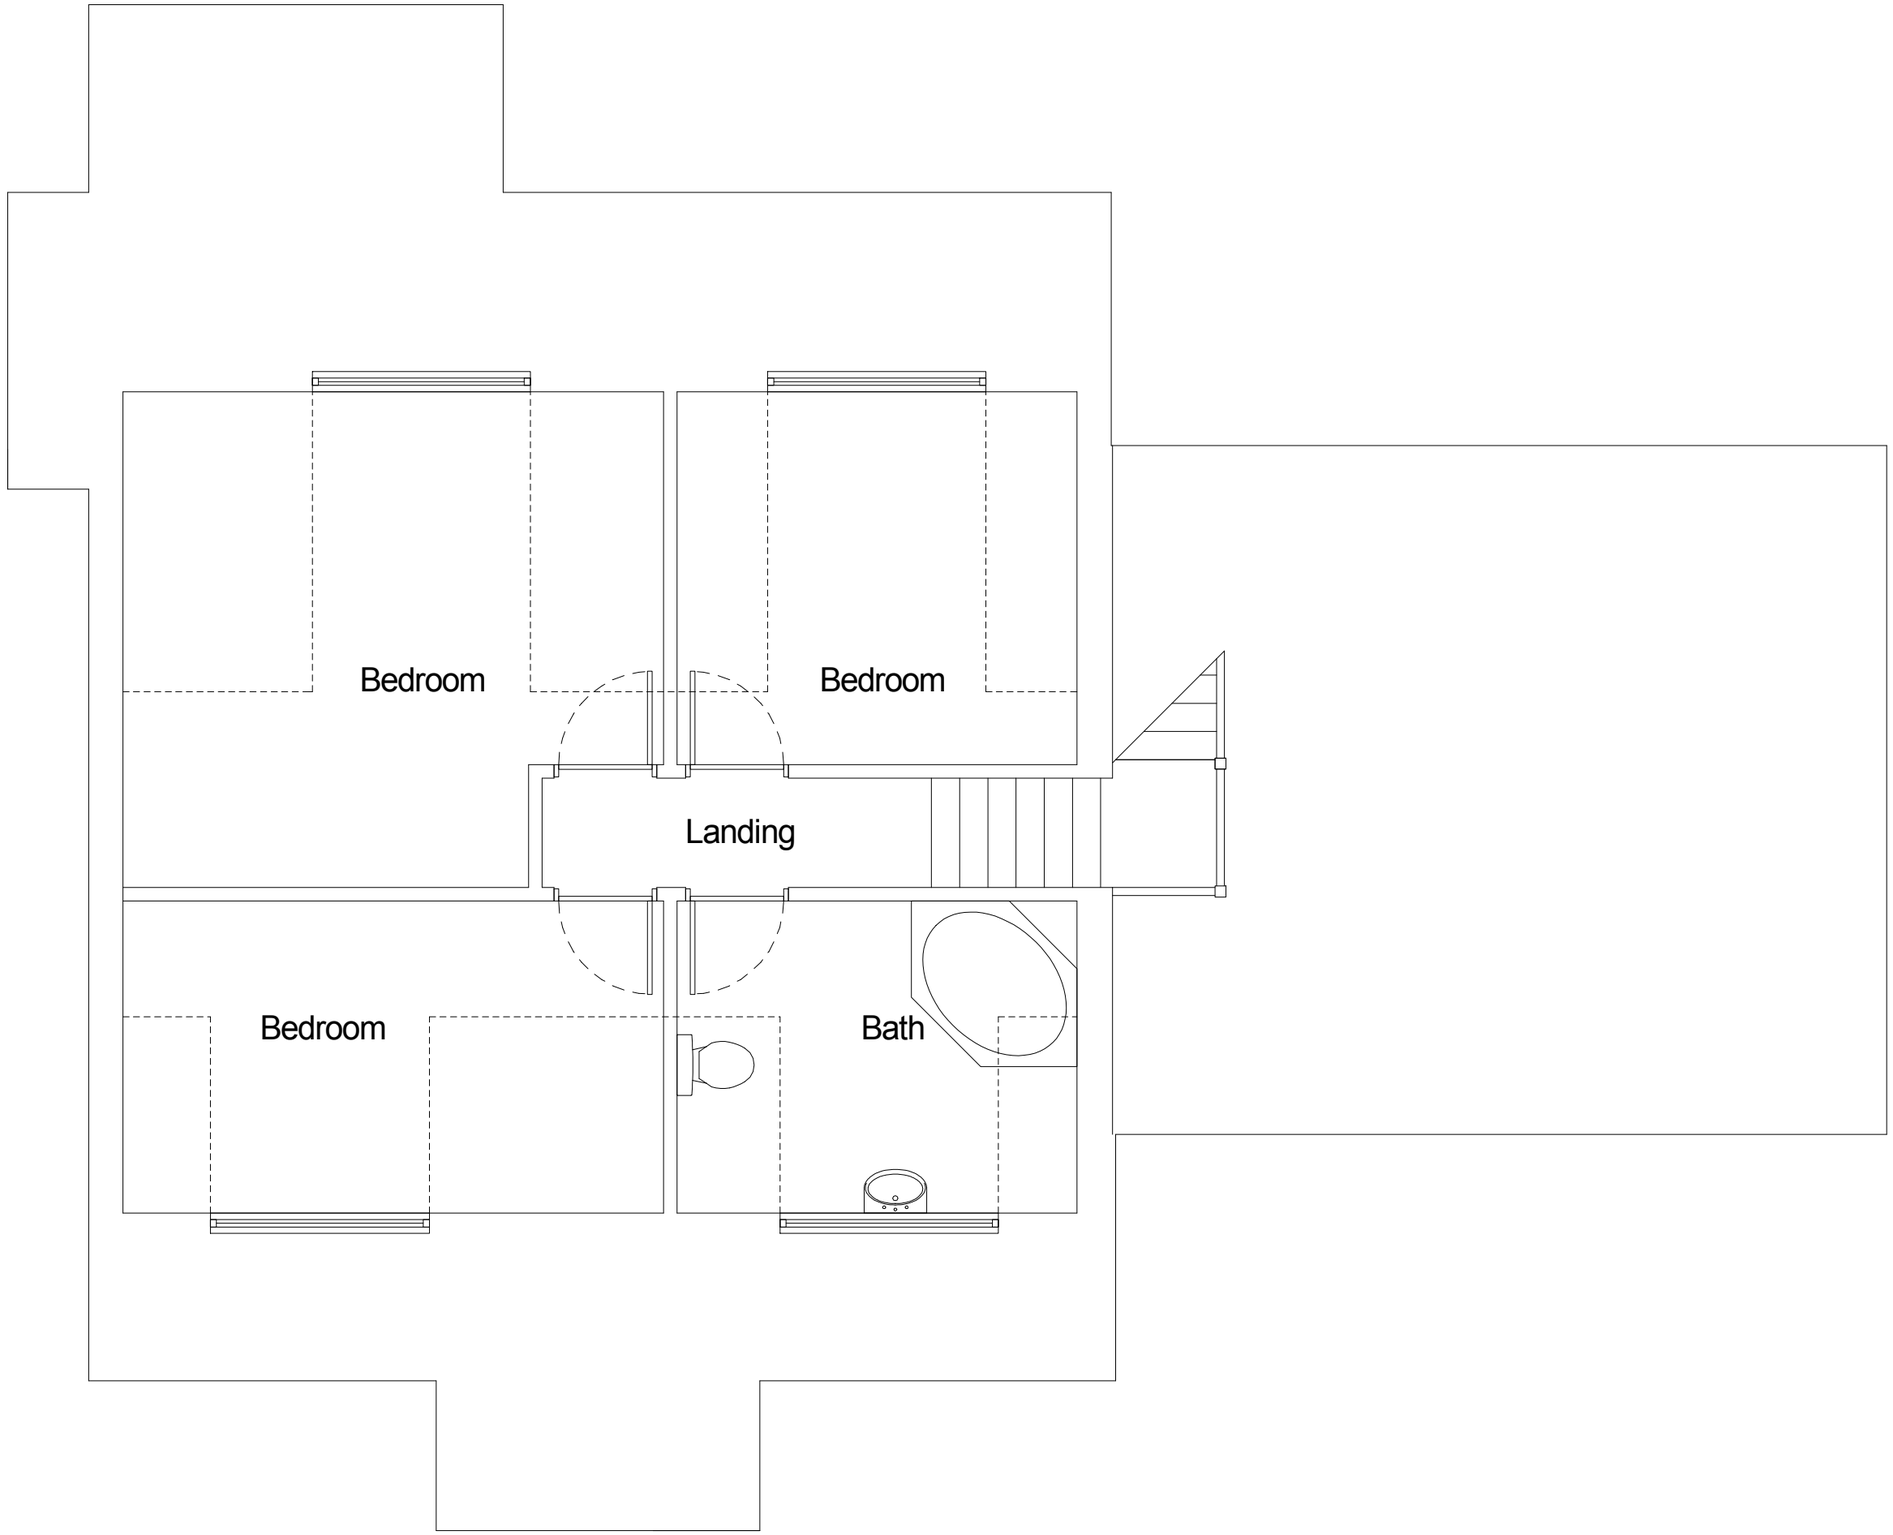

Outline Survey - First Floor - Scale 1:50

Scale 1:50

0 1m 2m 3m 4m 5m 10m 15m

NORTH

Rev.	Date	Revision Note
-	-	-

Do not Scale
All dimensions to be checked on site

Drawn by	MWS	
Date	Aug 2009	
Project	Medworth Desford Lane, Kirby Muxloe	
Drawing	Outline Survey First Floor	

Scale	Job No.	Drawing No.
1:50	1921	4 -

mws
Architectural & Design Consultants

4 Hillside Road
Market Harborough
LE16 7PG

Tel: (01858) 432 901
Fax: (01858) 432 901
e-mail mws@mwsdesign.co.uk



Front Elevation

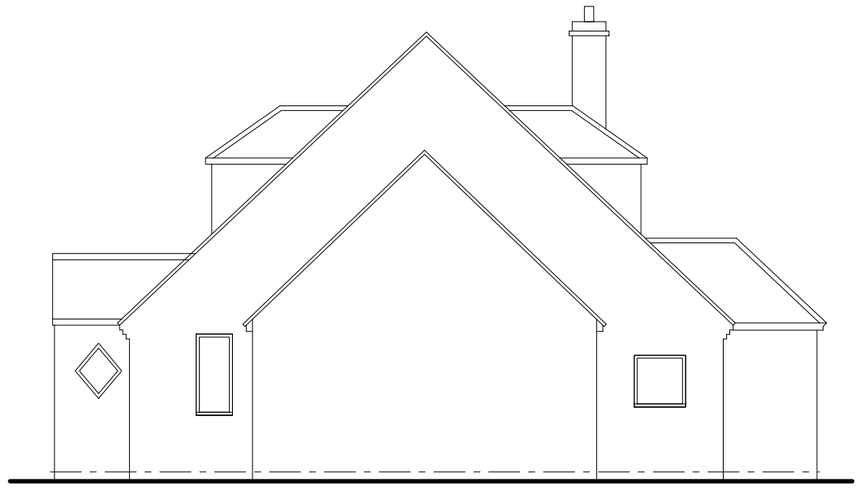

Side Elevation



Rear Elevation



Side Elevation

Rev. Date Revision Note
- - -

Outline Survey - Elevations - Scale 1:50

Scale 1:100



Do not Scale All dimensions to be checked on site		
Drawn by	MWS	
Date	Aug 2009	
Project	Medworth Desford Lane, Kirby Muxloe	
Drawing	Outline Survey Elevations	
Scale: 1:50	Job No.: 1921	Drawing No.: 5 -

mws
Architectural & Design Consultants

4 Hillside Road
Market Harborough
LE16 7PG

Tel: (01858) 432 901
Fax: (01858) 432 901
e-mail mws@mwsdesign.co.uk

Back Garden

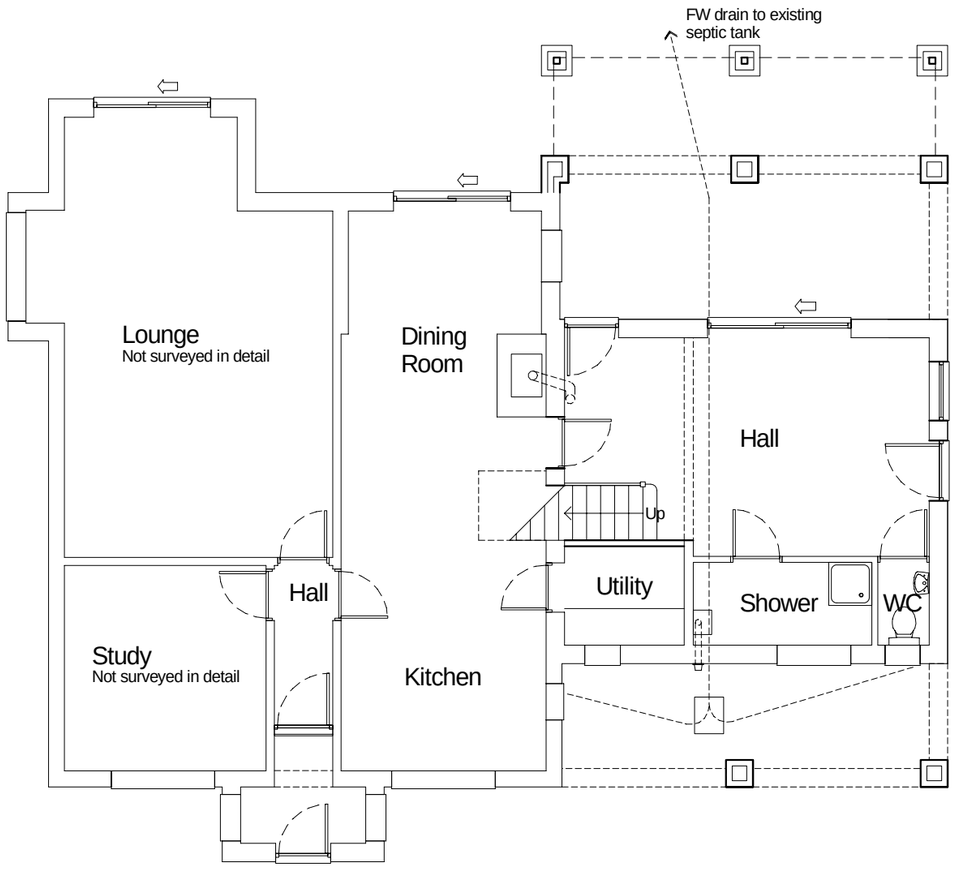

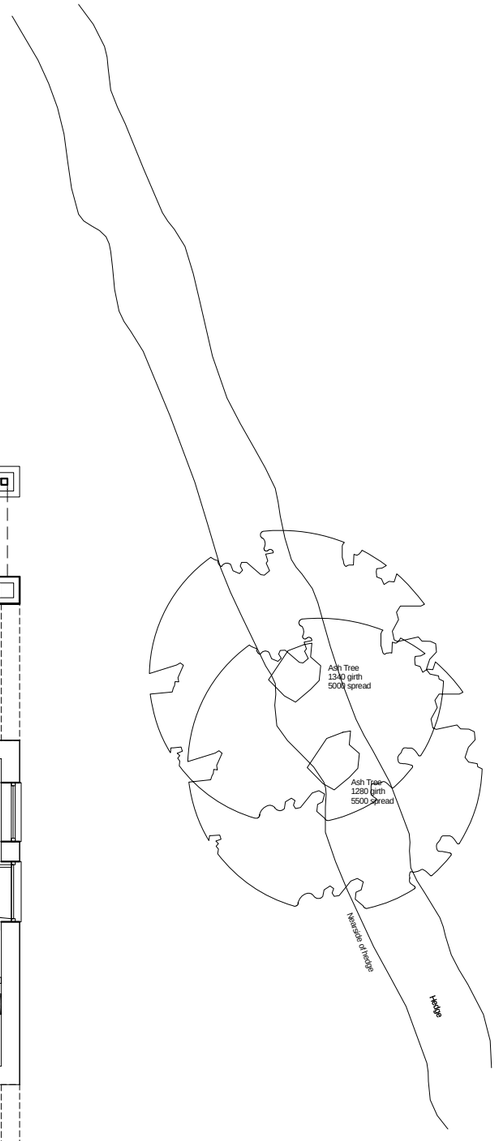

Front Garden

Outline Proposal - Ground Floor Layout - Scale 1:100

Scale 1:100

0 1m 2m 3m 4m 5m 10m 15m 20m 25m 30m

North

Rev.	Date	Revision Note
A	Sept 2009	Scheme revised (BC)
B	Sept 2009	Balcony revised (BC)

Do not Scale
All dimensions to be checked on site

Drawn by	MWS	
Date	Aug 2009	
Project	Medworth Desford Lane, Kirby Muxloe	
Drawing	Outline Proposal Ground Floor Layout	
Scale: 1:100	Job No.: 1921	Drawing No.: 6 B

mws
Architectural & Design Consultants

4 Hillside Road
Market Harborough
LE16 7PG

Tel: (01858) 432 901
Fax: (01858) 432 901
e-mail mws@mwsdesign.co.uk

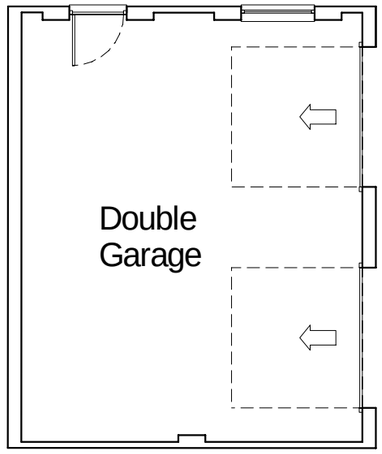

Garage - Plan

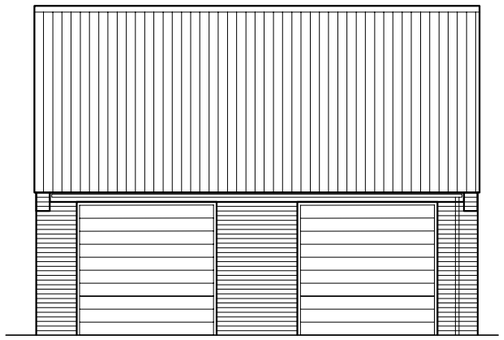

Side (West) Elevation

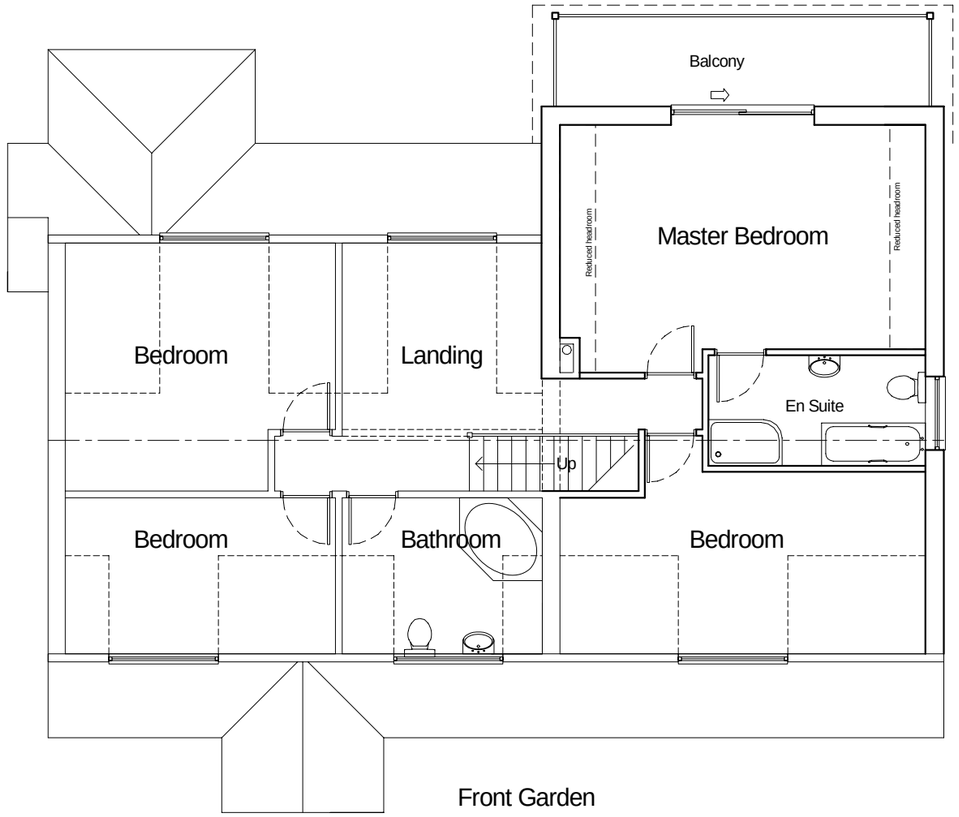

First Floor Layout

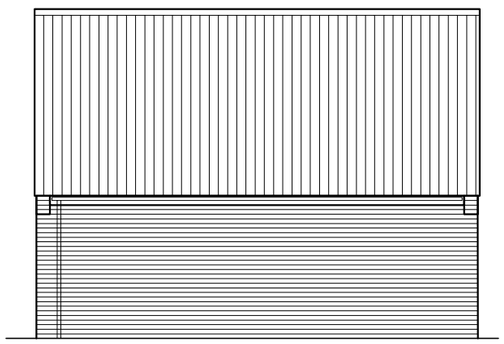

Side (East) Elevation

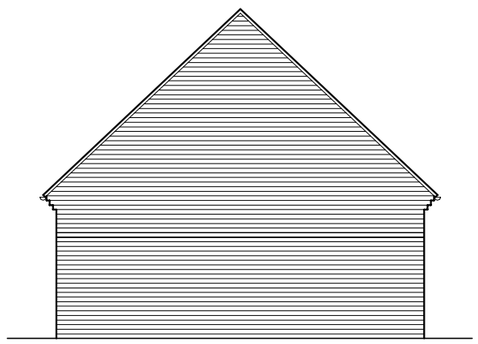

Front (North) Elevation

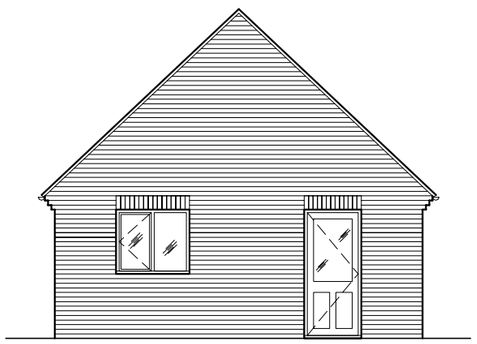

Rear (South) Elevation

Outline Proposal - First Floor Layout and New Garage - Scale 1:100

Scale 1:100





Rev.	Date	Revision Note
A	Sept 2009	Scheme revised (BC)
B	Sept 2009	Balcony revised (BC)

Do not Scale
All dimensions to be checked on site

Drawn by	MWS	
Date	Aug 2009	
Project	Medworth Desford Lane, Kirby Muxloe	
Drawing	Outline Proposal First Floor Layout & Garage	
Scale: 1:100	Job No.: 1921	Drawing No.: 7 B

mws
Architectural & Design Consultants

4 Hillside Road
Market Harborough
LE16 7PG

Tel: (01858) 432 901
Fax: (01858) 432 901
e-mail mws@mwsdesign.co.uk



Front (North) Elevation

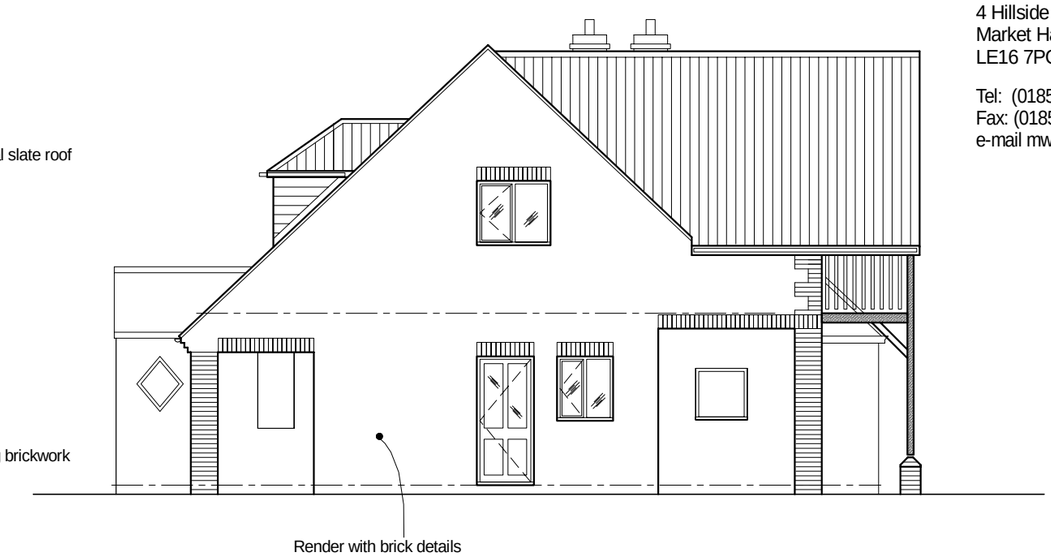

Side Elevation



Rear Elevation

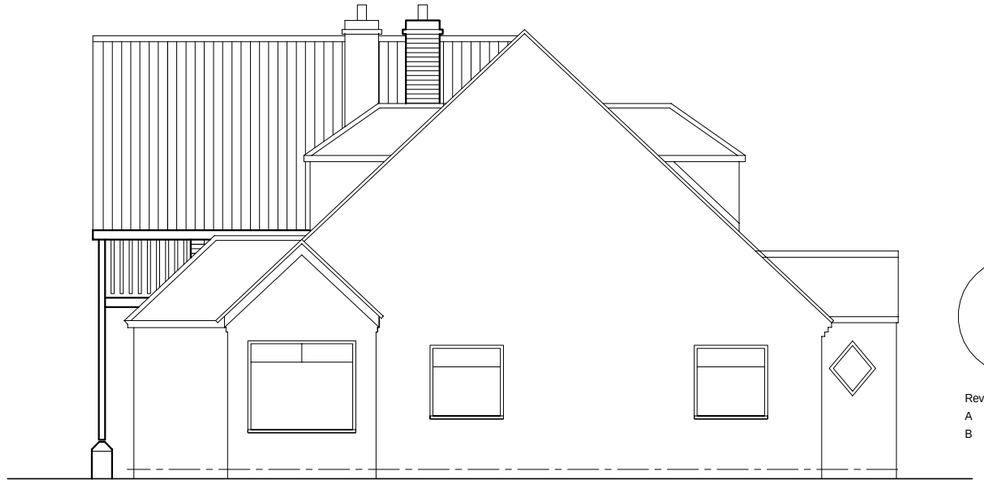

Side Elevation

Rev.	Date	Revision Note
A	Sept 2009	Scheme revised (BC)
B	Sept 2009	Balcony revised (BC)

Outline Proposal - Elevations - Scale 1:100

Scale 1:100

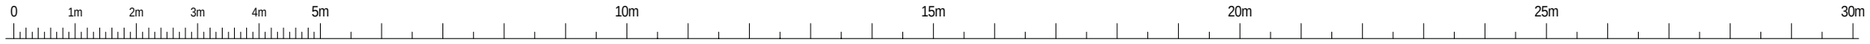

Do not Scale All dimensions to be checked on site		
Drawn by	MWS	
Date	Aug 2009	
Project	Medworth Desford Lane, Kirby Muxloe	
Drawing	Outline Proposal Elevations	
Scale: 1:100	Job No.: 1921	Drawing No.: 8 B