


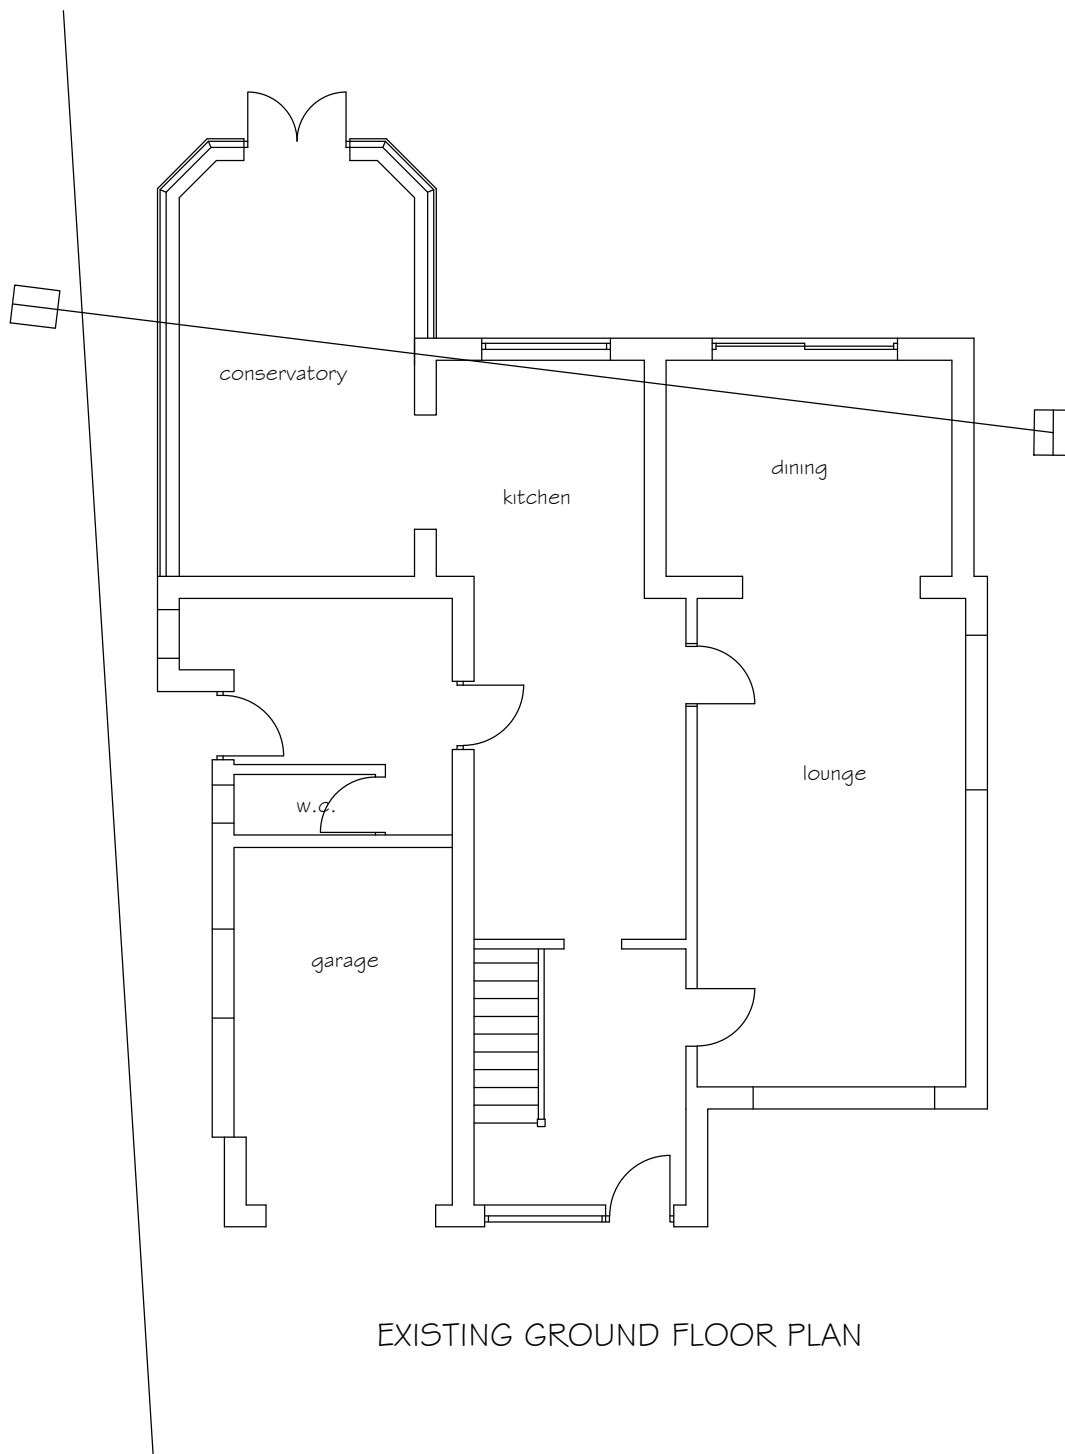

Proposed Extension and
Alterations
32 Peters Avenue
Newbold Verdon
For Mr & Mrs M.P.Hand

Scale
1:100
February 2024
Number 24/003/03