
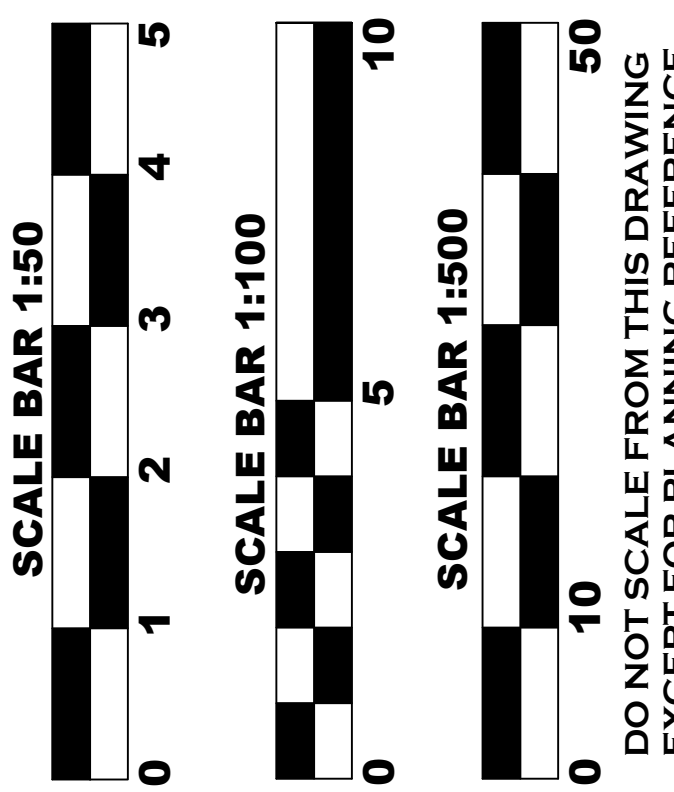


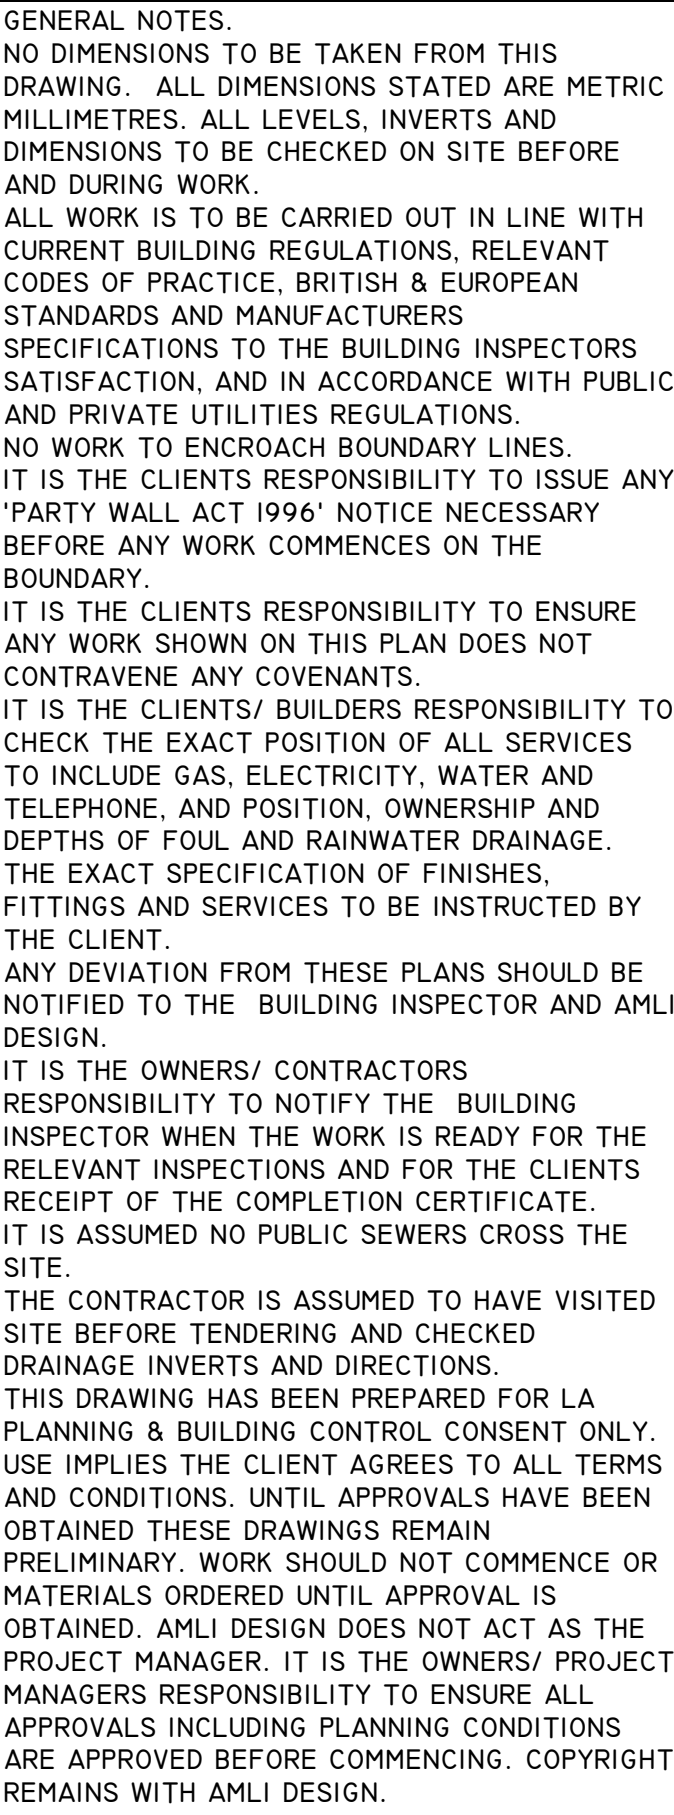

PROJECT NAME

LAND OFF CONGERSTONE LANE
BARTON IN THE BEANS
LEICESTERSHIRE

SCALE 1:100/1:50 AI	DWG NO. CL/2024 -/-	REV
DATE MAR 2025	DRAWN DRI	CHKD

AMLI Design
Architectural Consultancy

KENVALE HOUSE,
241 BIRSTALL ROAD,
BIRSTALL,
LEICESTER LE4 4DJ
Telephone: 0116 410 50 60
Mobile: 07974 807 111
Email: info@amli-design.co.uk
Web: www.amli-design.co.uk