


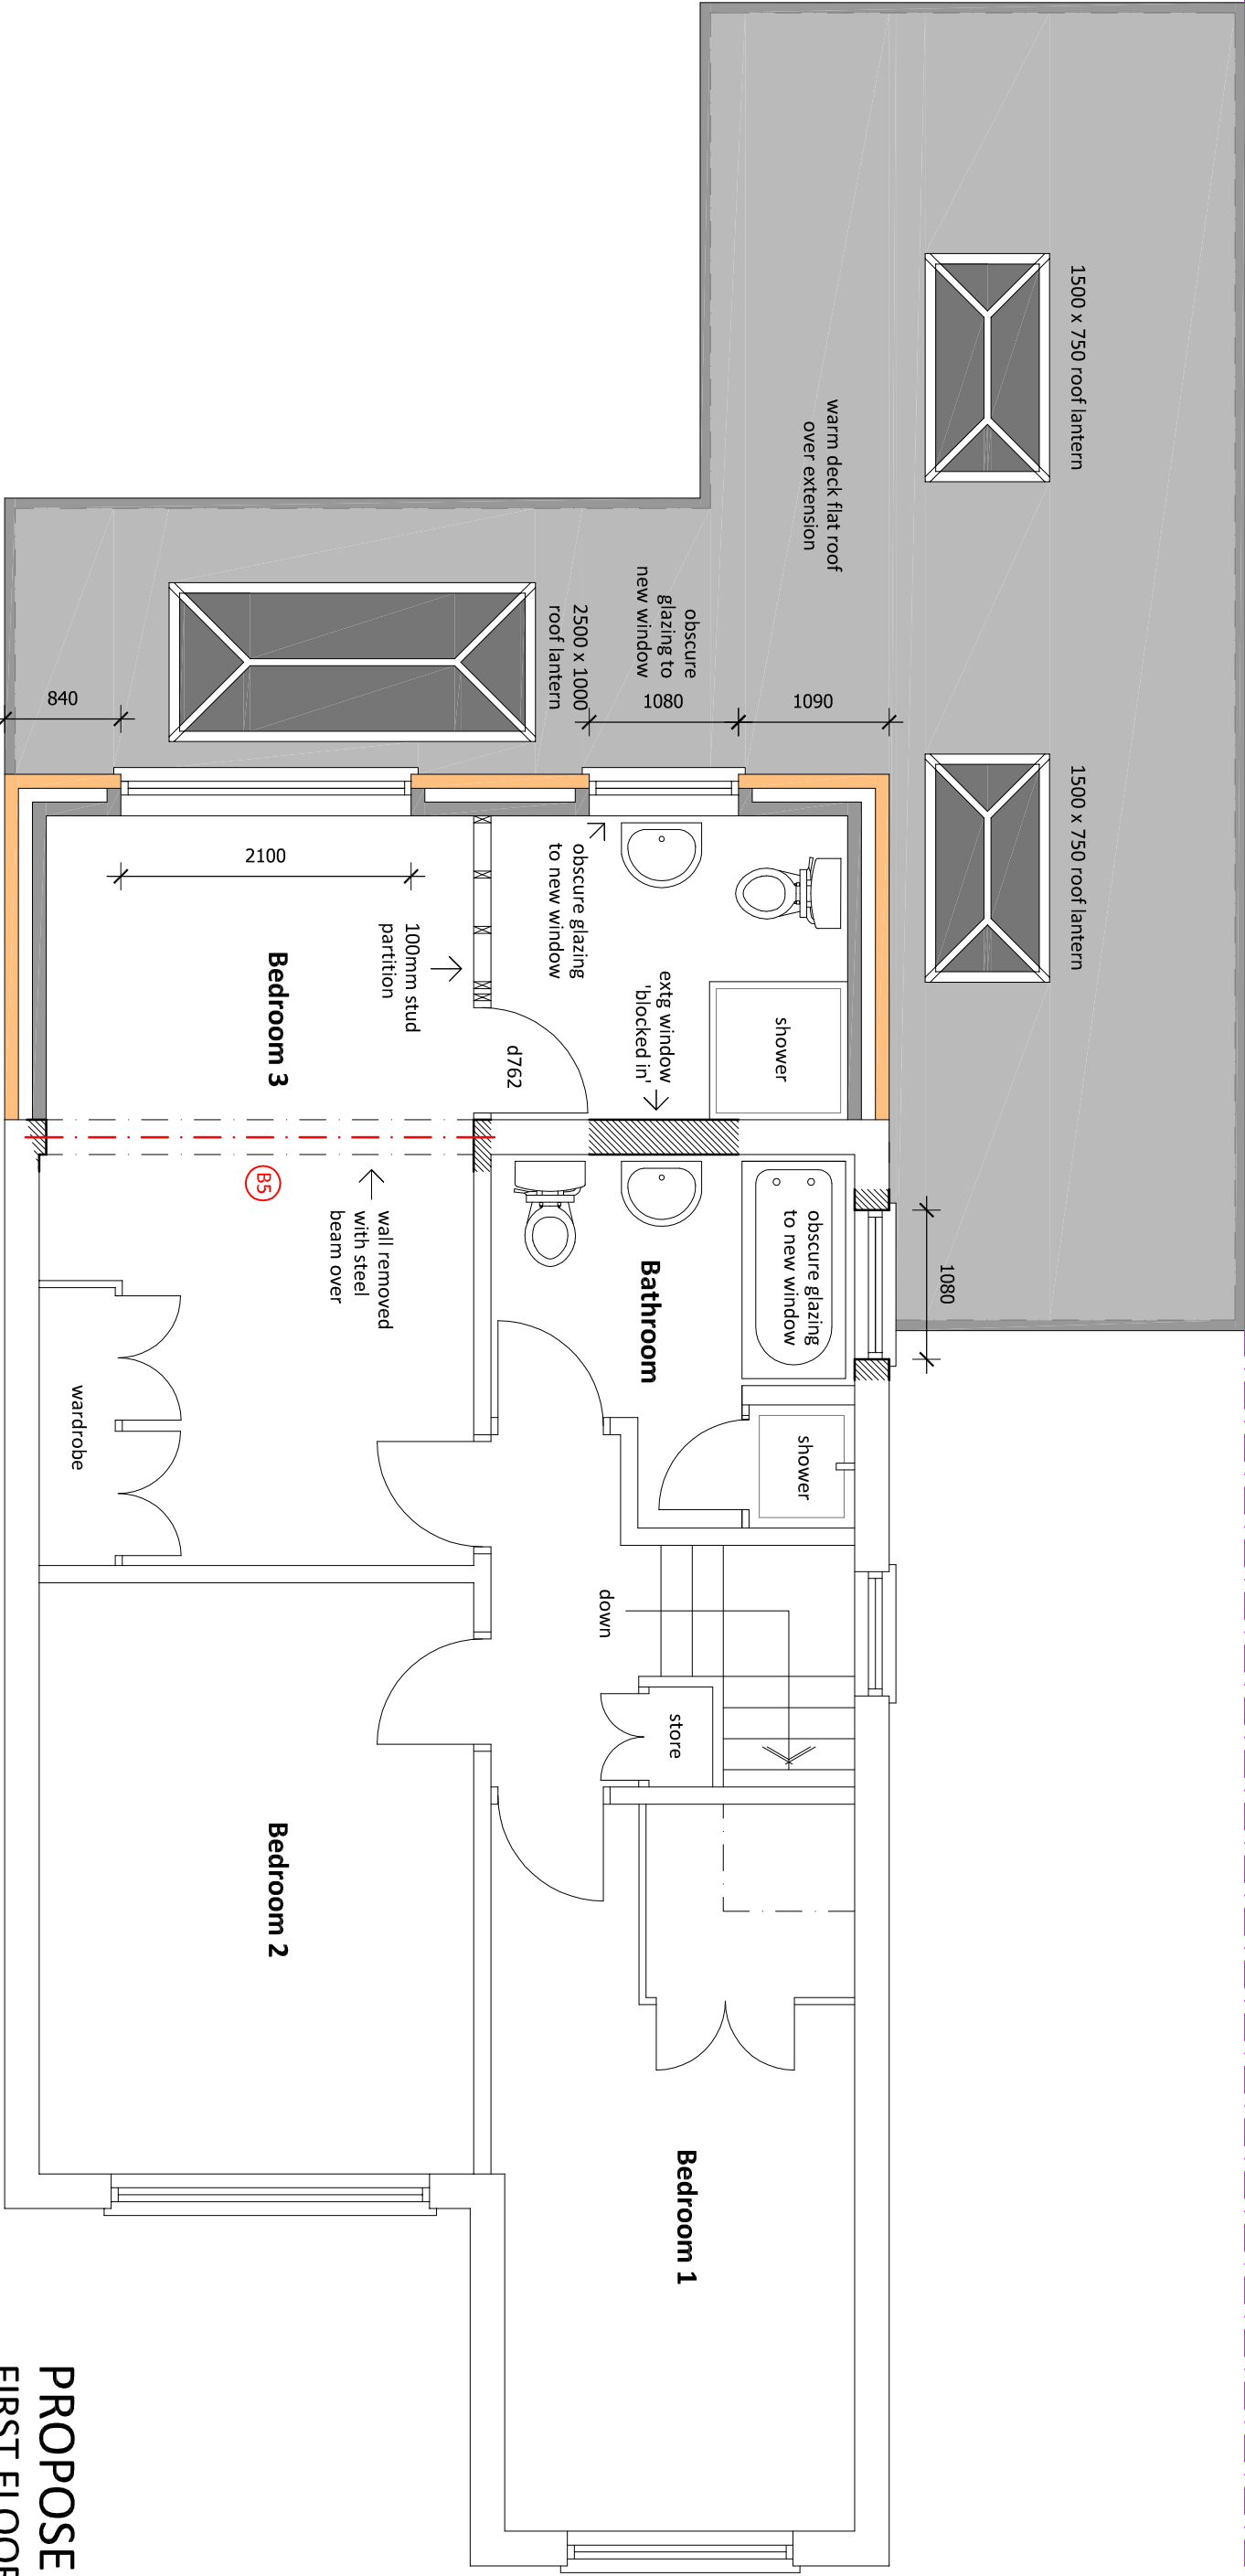

65 boundary

2000 2500
First Floor Extension

LEGEND

Wall Removed

BS
Steel Beam to Structural Engineer's calculations

roof lanterns
built into flat roof

PROPOSED
FIRST FLOOR

Two Storey & Single
Storey Rear Extensions
& Internal Alterations

Mr & Mrs Wilson
67 Sapcote Road,
Burbage, LE10 2AS

dwg no:- scale:- date:-
25.10.03 1:50 (A3) Mar 2025

pgs design
mobile:- 07827 930918
pgsdesign2014@gmail.com