


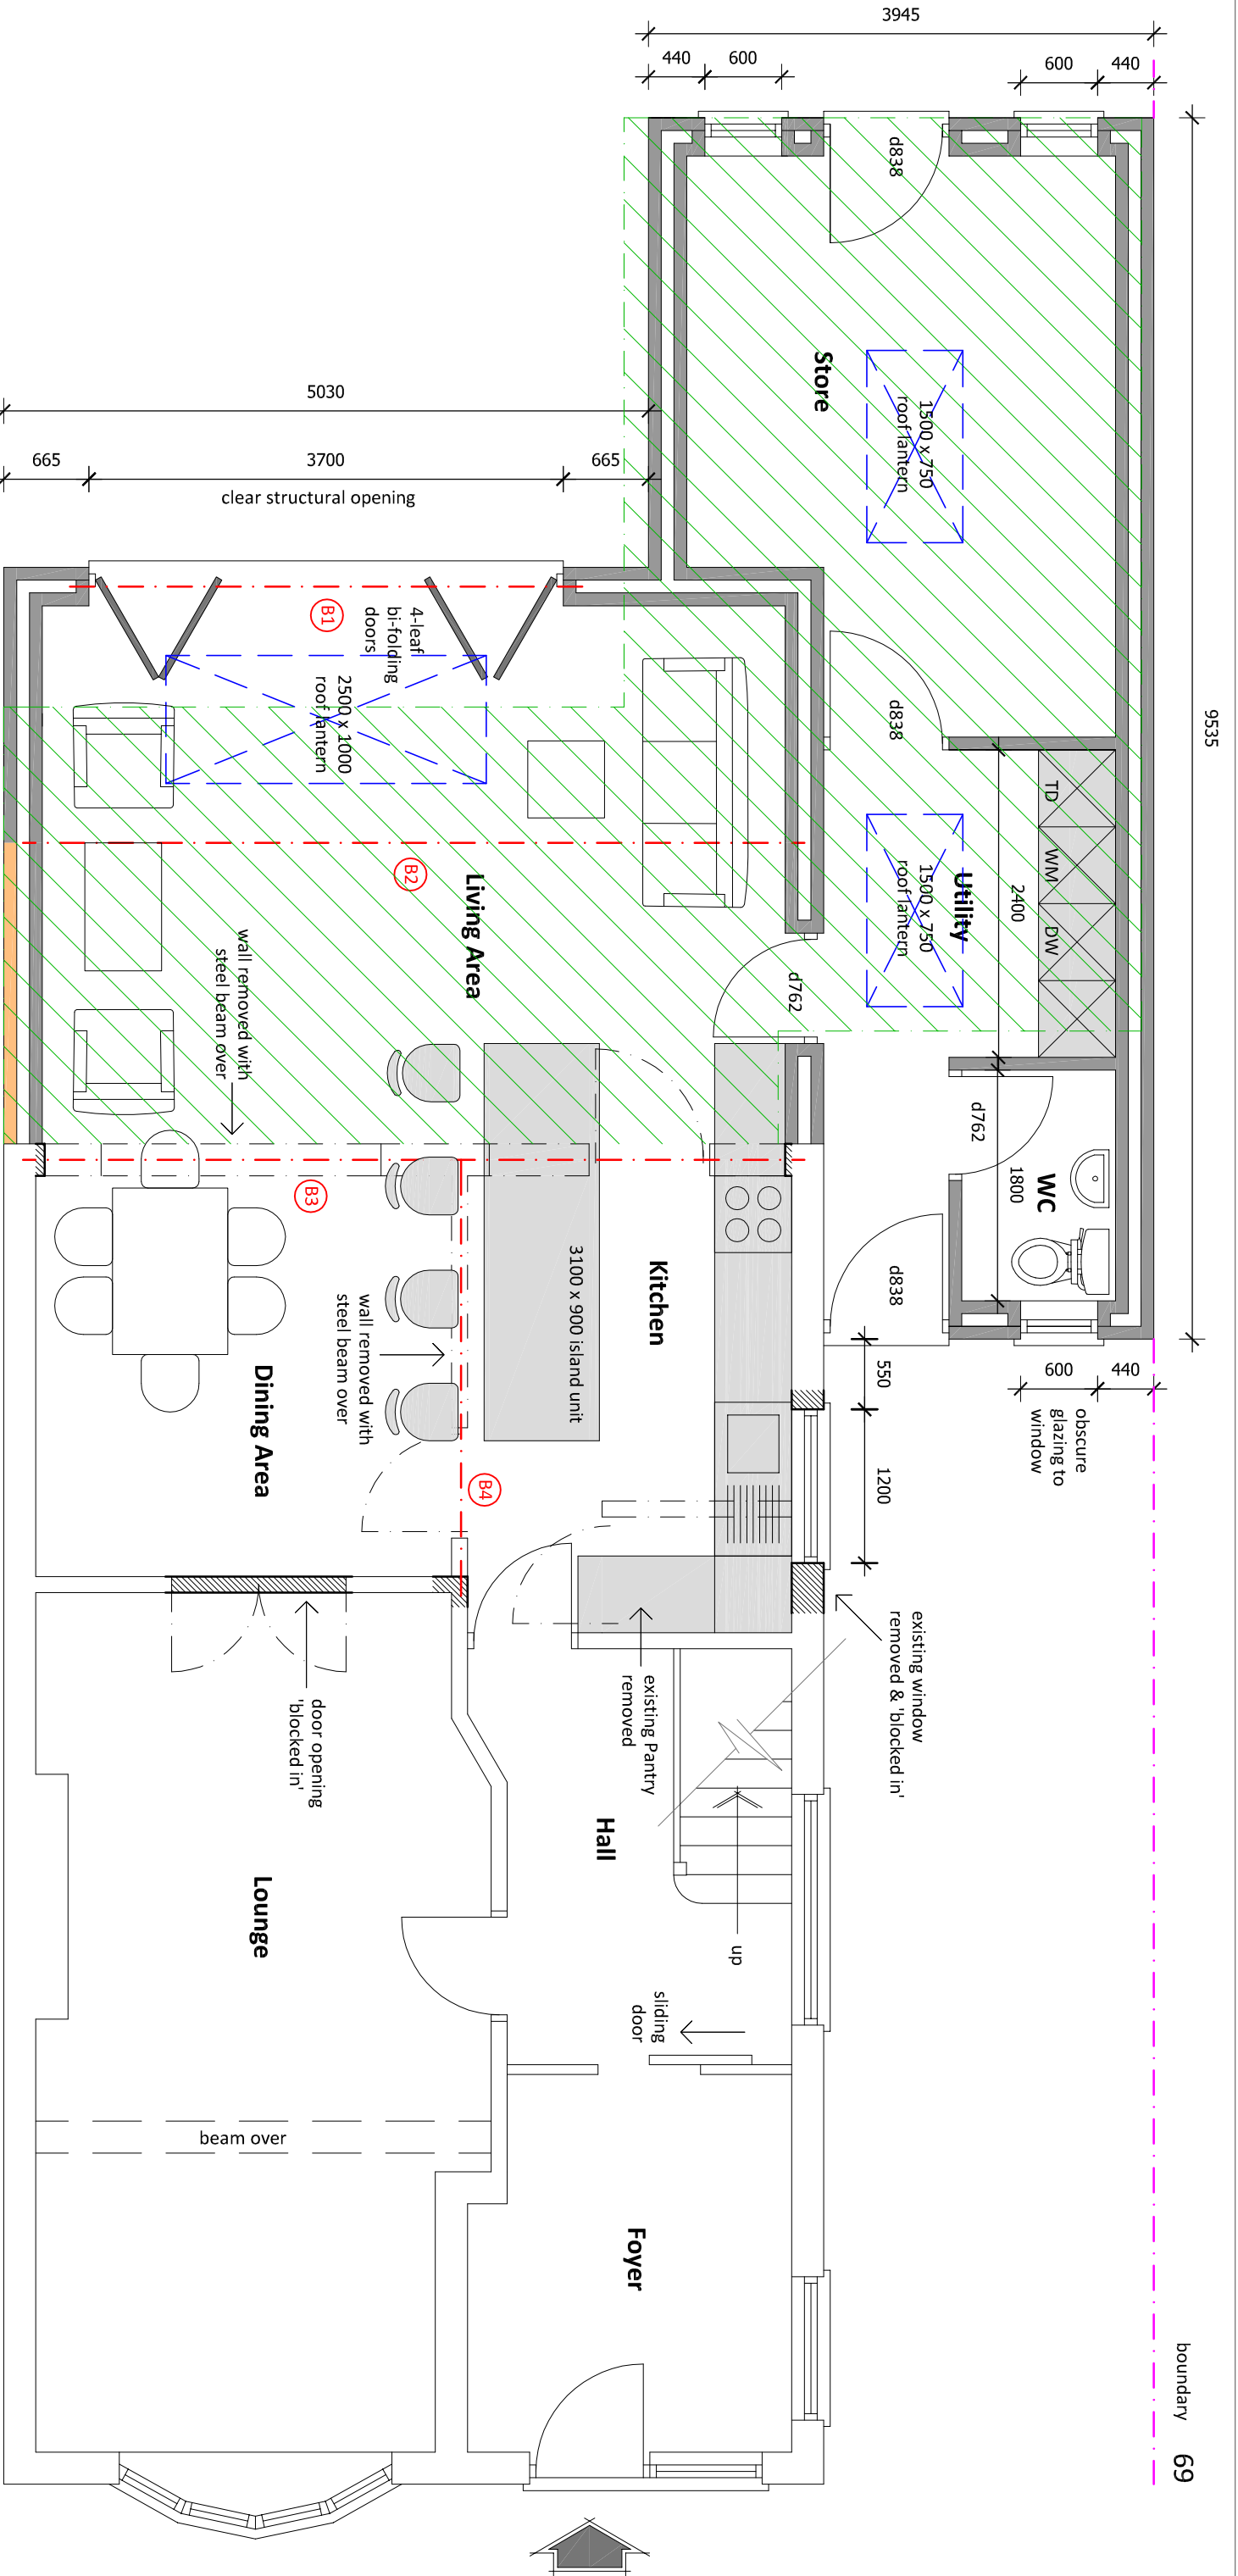

65 boundary

boundary 69

LEGEND

Walls Removed

Existing Conservatory & Garage Removed

roof lanterns built into flat roof

Steel Beams to Structural Engineer's calculations

New Kitchen units and layout indicative only - final design by the client

PROPOSED GROUND FLOOR

Two Storey & Single Storey Rear Extensions & Internal Alterations

Mr & Mrs Wilson
67 Sappcote Road,
Burbage, LE10 2AS

dwg no:- scale:- date:-
25.10.02 1:50 (A3) Mar 2025

pgs design
mobile:- 07827 930918
pgsdesign2014@gmail.com