





1 Existing Side A
1 : 50

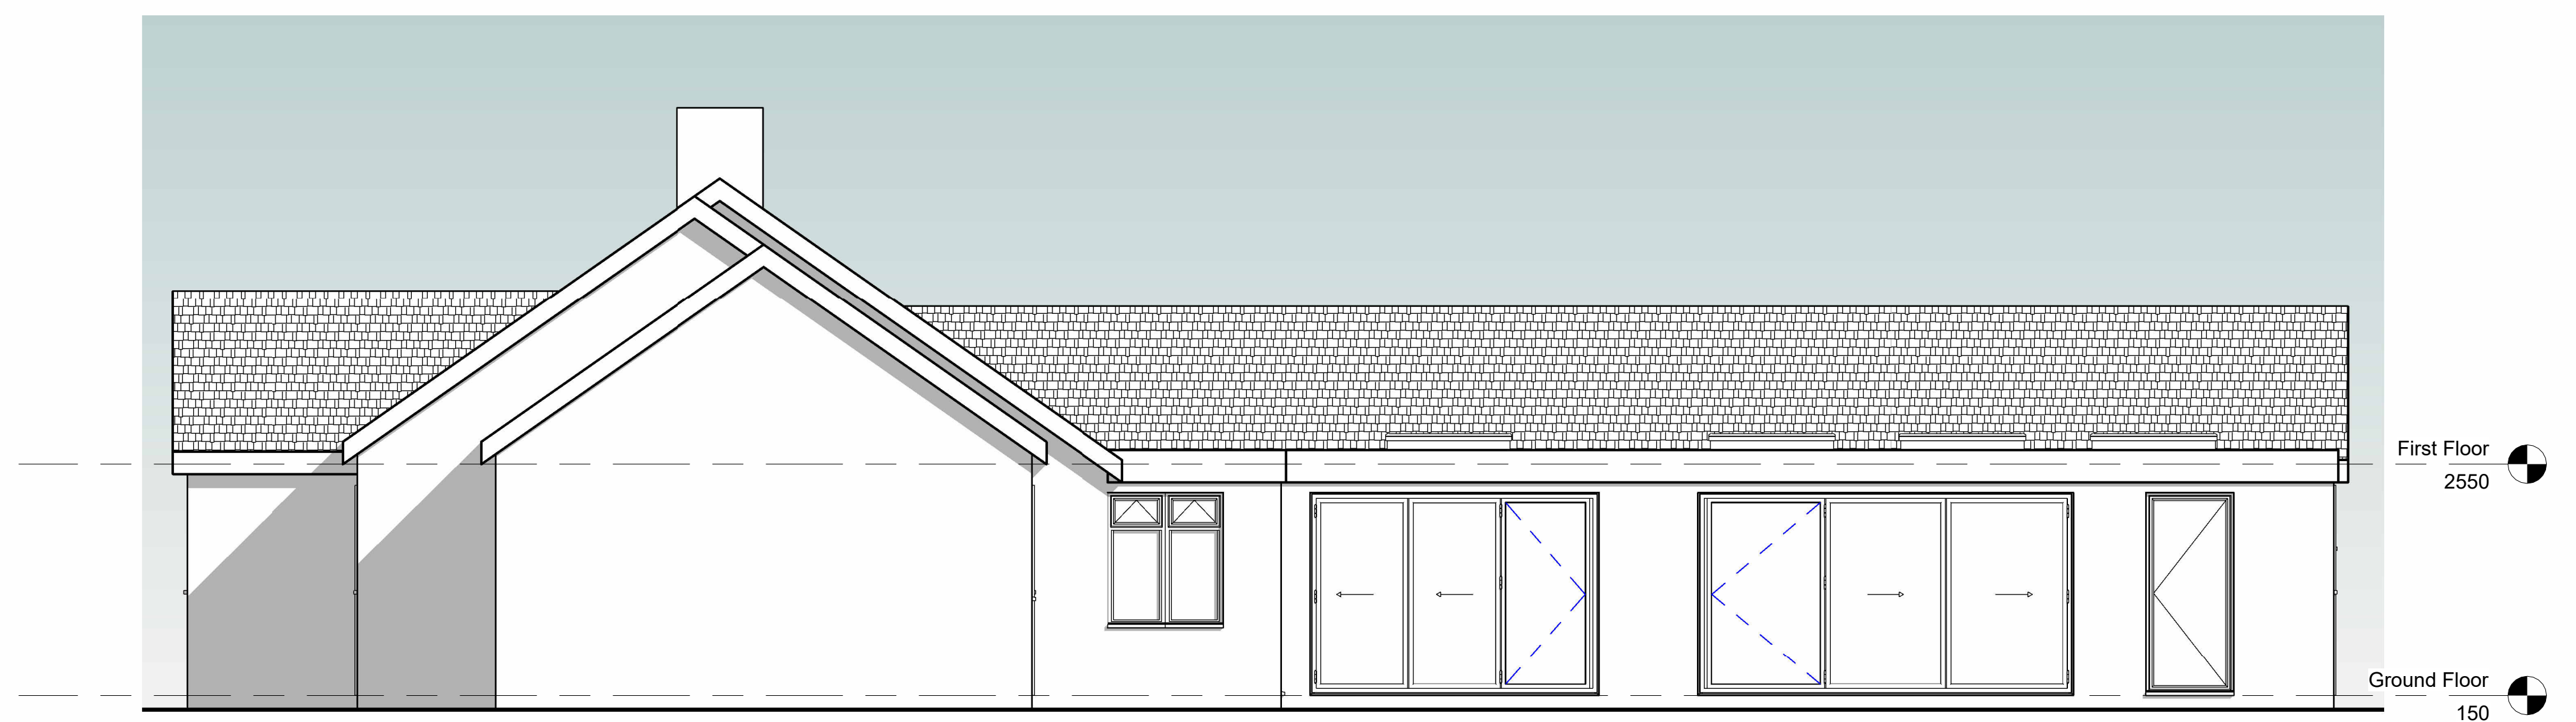

2 Proposed Side A
1 : 50

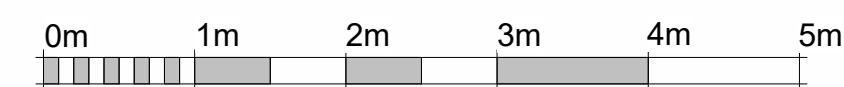

VISUAL SCALE 1:50 @ A1

[illegible]

Hooper

43 Nuneaton Ln, Higham
on the Hill, Nuneaton
CV13 6AD

Single Storey Rear Extension

Drawing Type:	Technical Drawings
---------------	--------------------

Project Ref. No.: CB-02-25-023

Sheet No.: B3: Elevations

Drawn by	T A
----------	-----

Checked by	M B
------------	-----

Scale	As Shown
-------	----------

Date Drawn	27/02/2025
------------	------------

Date Frozen

Copyright © ArchX Design

© Terms & Conditions

Architect Design and Calculate my Beam are trading names of Marjory Stewart Developments Ltd (MSD Ltd).

No copies without approval, copyright renders the property of MSD Ltd. Drawings may be used for the purpose of building, but they are not to be altered, copied, checked on site by agent and principle contractor. Any discrepancies to sizes or relevant details which may affect quotations and or building costs/procedures must be reported to MSD Ltd immediately. MSD Ltd will not be responsible for any errors or omissions of said quotations and building works. Starting work before approval of plans by Building Control is at all cost at the responsibility of the contractor and the contractor/builder to check all sizes on site prior to and during the build. It is the responsibility of the Client and principle contractor/builder to conform to both Building Regulations and CDM 2015. MSD Ltd will not be responsible for any errors or omissions that may be subject to a full Accredited Survey/Inspection for safety. All trees are to be protected and preserved. MSD Ltd will not be responsible for any errors or omissions to services. A suitable method of foundation is to be provided to accommodate the proposed tree planting. Any Alterations to these drawings should be checked for approval by MSD Ltd. MSD Ltd will not be responsible for any errors or omissions that check that the plans do not contravene or affect covenants or encroach boundaries, and matters relating to land title. Also that issues relating to the party wall act are

