



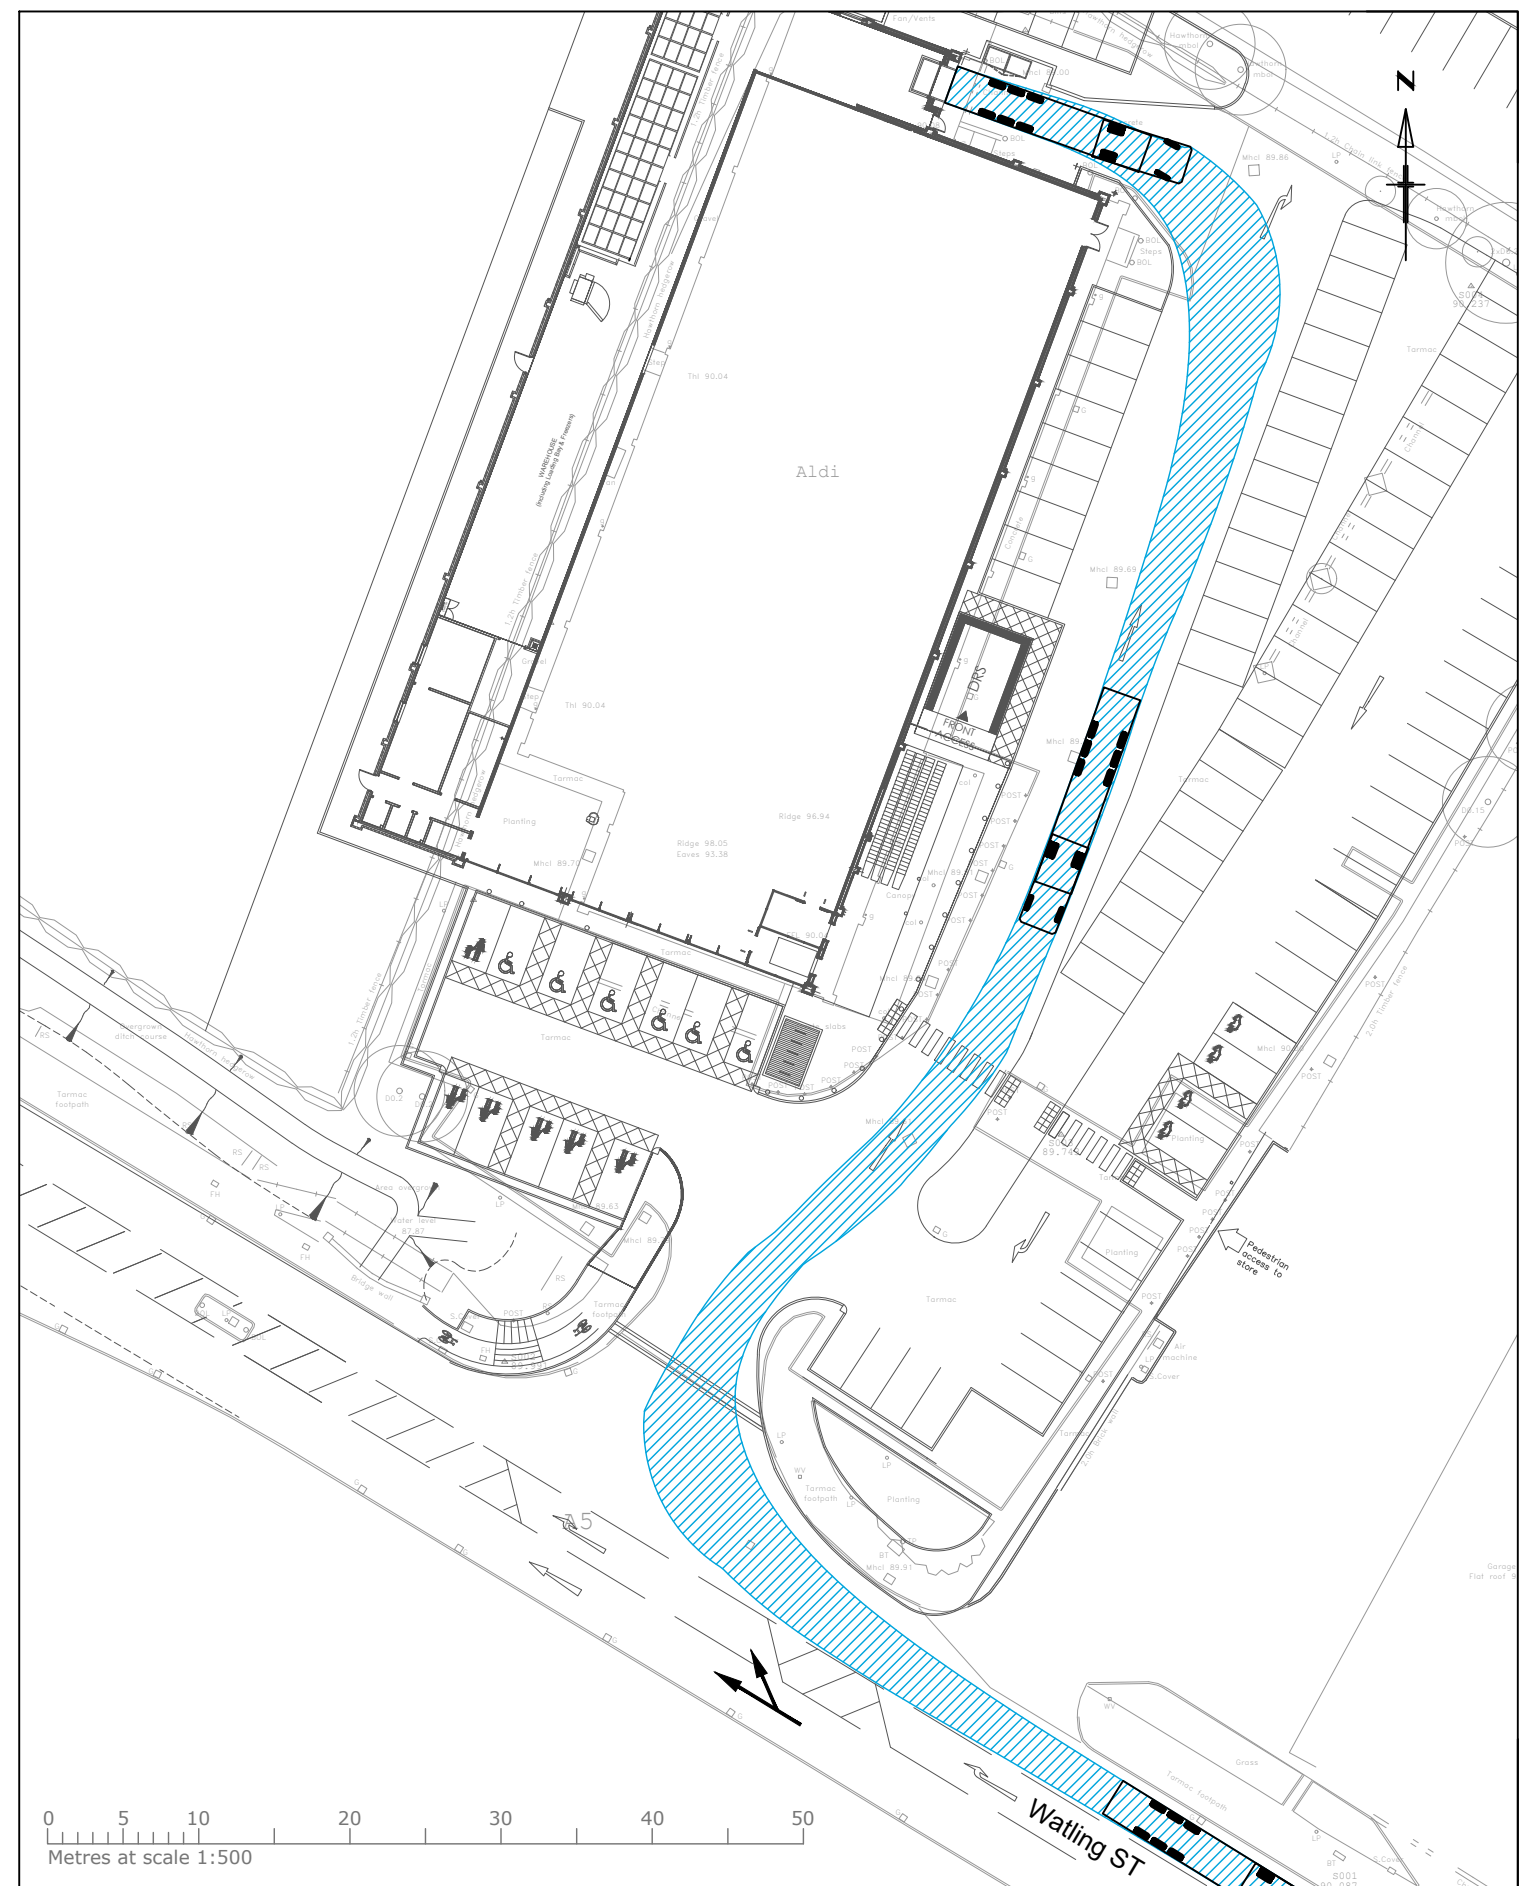

Reproduced from Ordnance Survey material by permission of Ordnance Survey on behalf of the Controller of Her Majesty's Stationery Office © Crown copyright. Unauthorised reproduction infringes Crown copyright and may lead to prosecution or civil proceedings. Connect Consultants Ltd Licence number: 100022432

connect
CONSULTANTS

78 BROAD STREET, CHIPPING SODBURY, BRISTOL. BS37 6AG
Tel: 01454 320 220 Web: www.connect-consultants.com
Fax: 01454 320 099 Email: bristol@connect-consultants.com

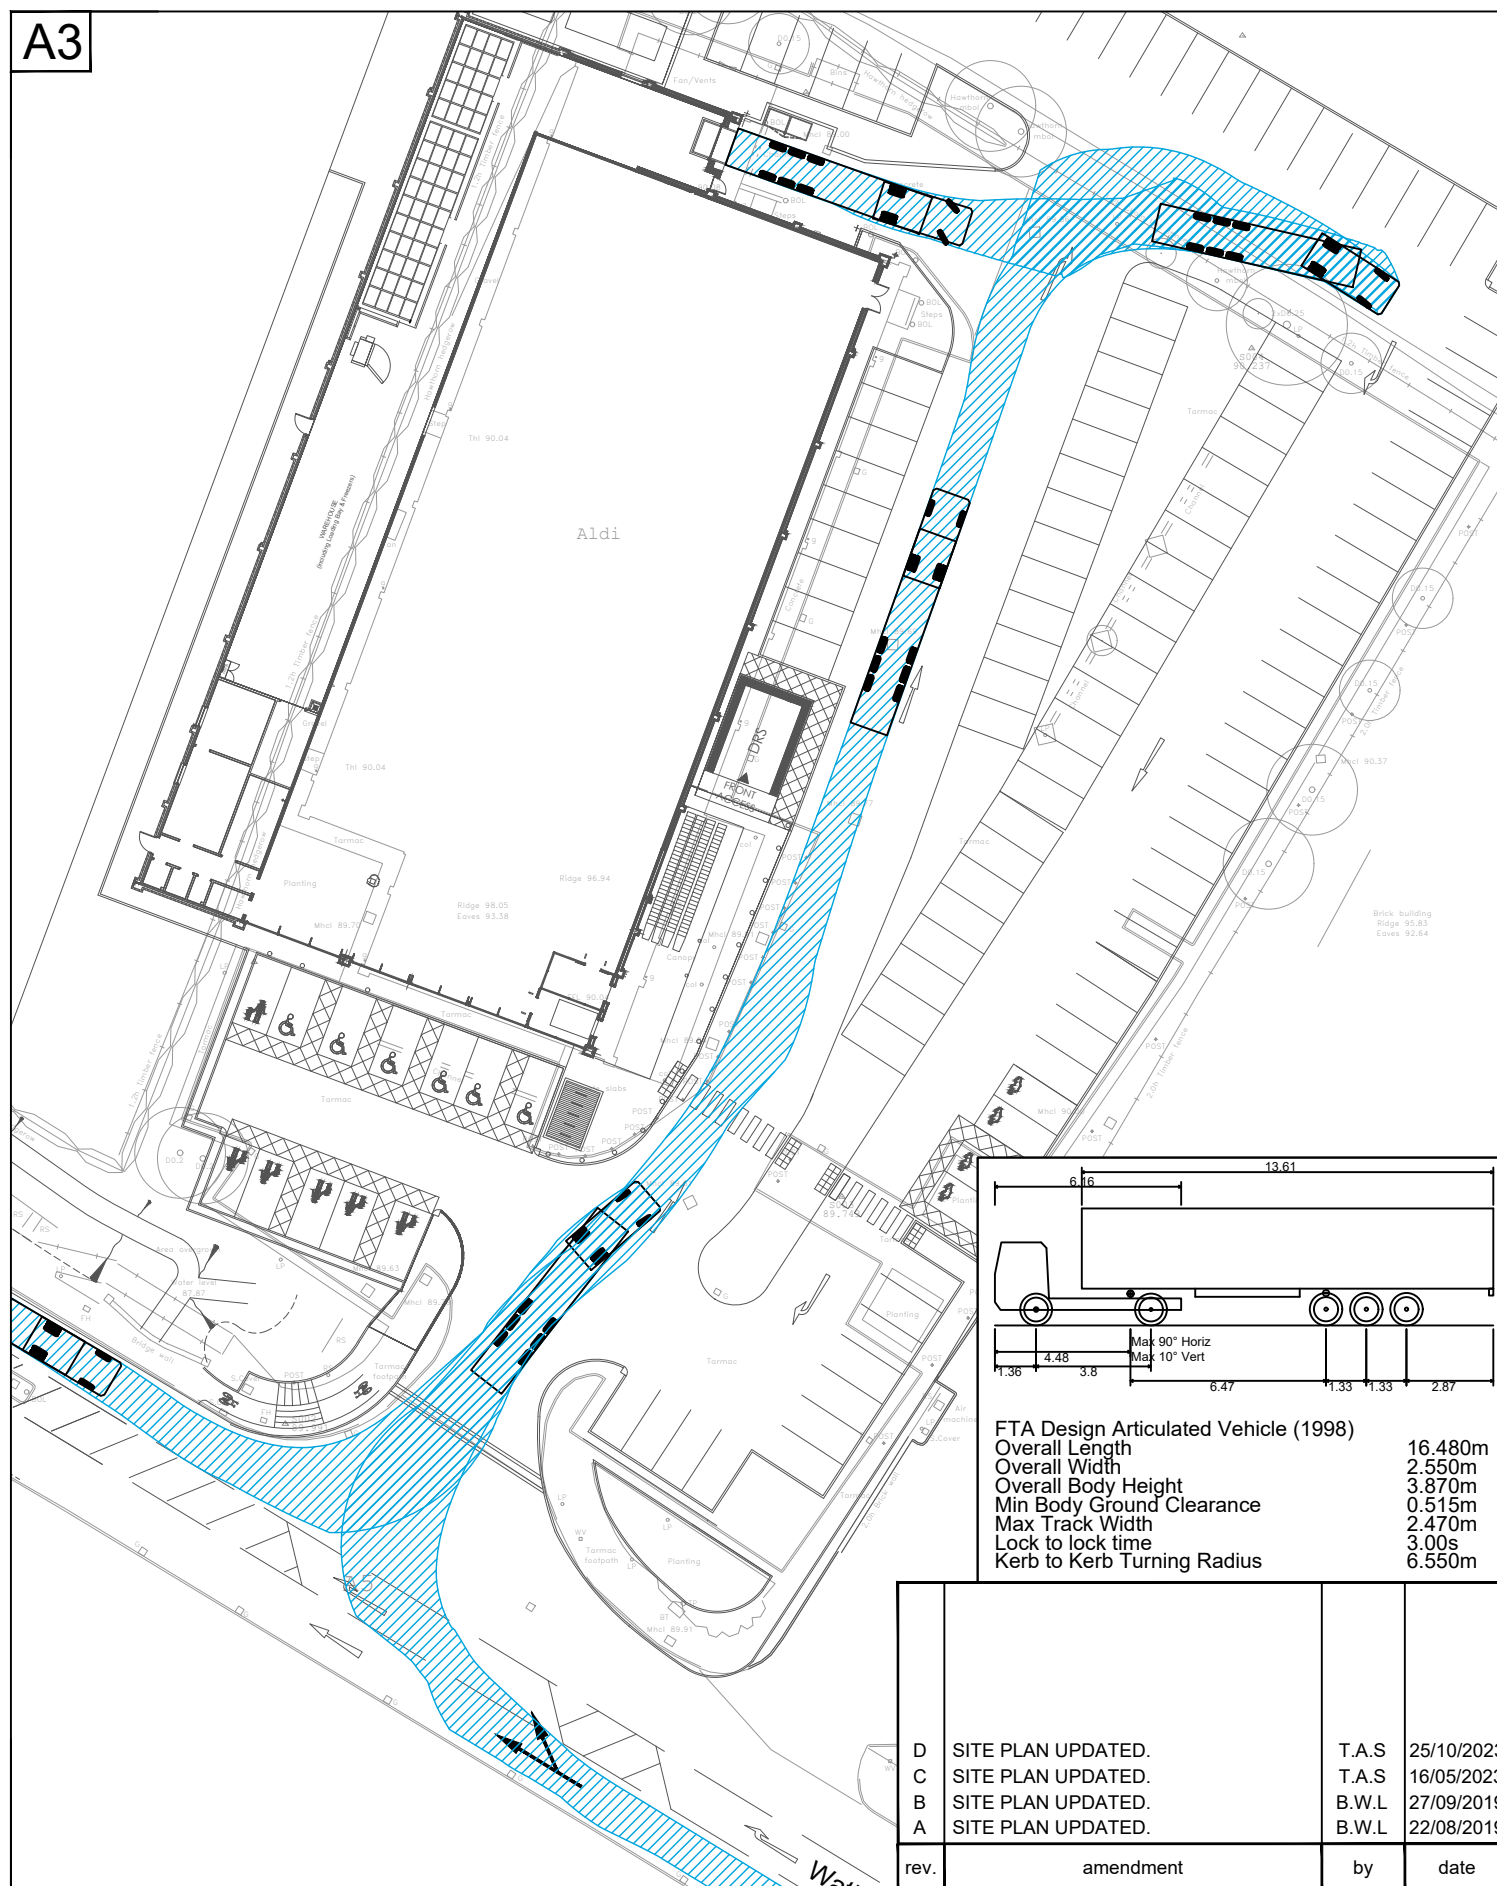

client
ALDI STORES LTD

project
PROPOSED DEVELOPMENT
HINCKLEY, WATLING STREET

title
SWEEP PATH ANALYSIS
FTA DESIGN ARTICULATED VEHICLE

date OCTOBER 2023	drawn by T.A.S	checked by N.P.B
scale 1:500	status PLANNING	
drawing number 17058 - TR001	rev. D	