



First Floor Plan

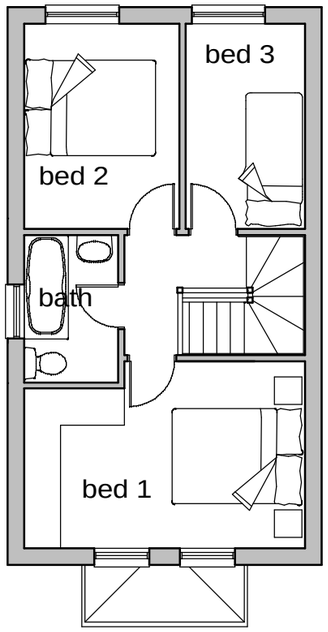


Ground Floor Plan

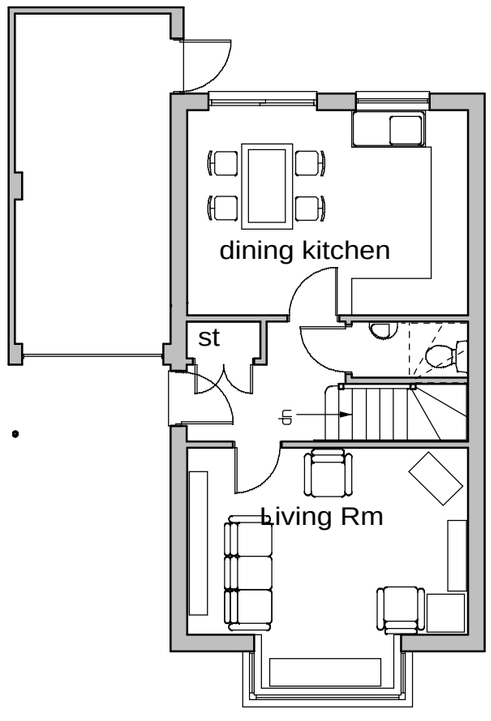


South West Elevation



North East Elevation

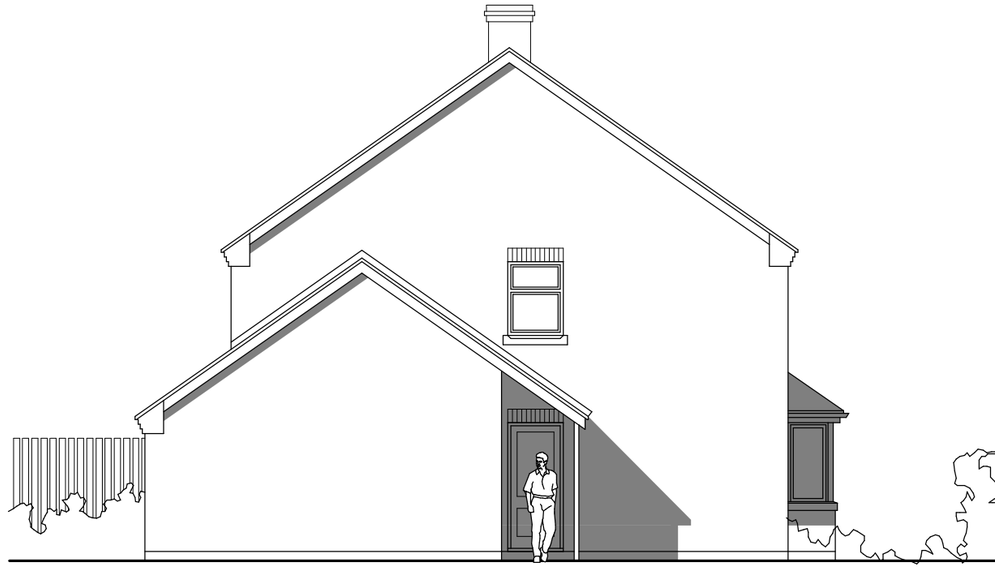

North West Elevation

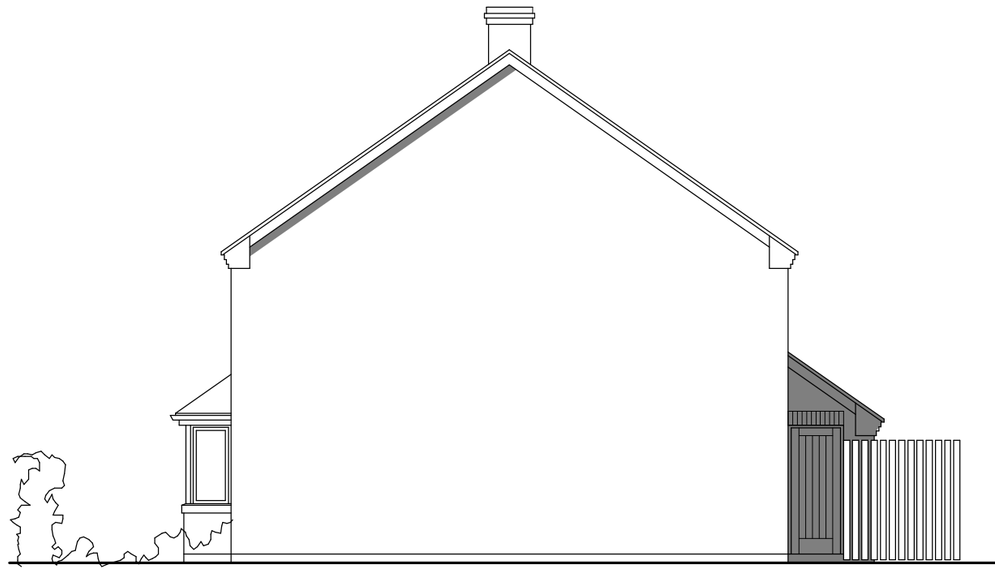

South East Elevation

S A V A G E H A Y W A R D
A R C H I T E C T S
19 Station Rd Hinckley, Leicstershire, LE10 1AW, 01455 635665, FAX- 01455 618971

Client	Tony Morris & Sons		Drawing	House Type 1
Project	proposed dwellings 82 Stapleton Lane Barwell	Auth RFS Scale 1 : 100	Date Aug 2007 Job No 07 159	Drawing No 01

THIS DRAWING IS THE COPYRIGHT OF SAVAGE HAYWARD REPRODUCTION IN ANY FORM OF WHOLE OR PART IS FORBIDDEN WITHOUT PRIOR WRITTEN PERMISSION OF THE COPYRIGHT HOLDER DO NOT SCALE FROM DRAWING AND ONLY FIGURE DIMENSIONS ARE TO BE USED