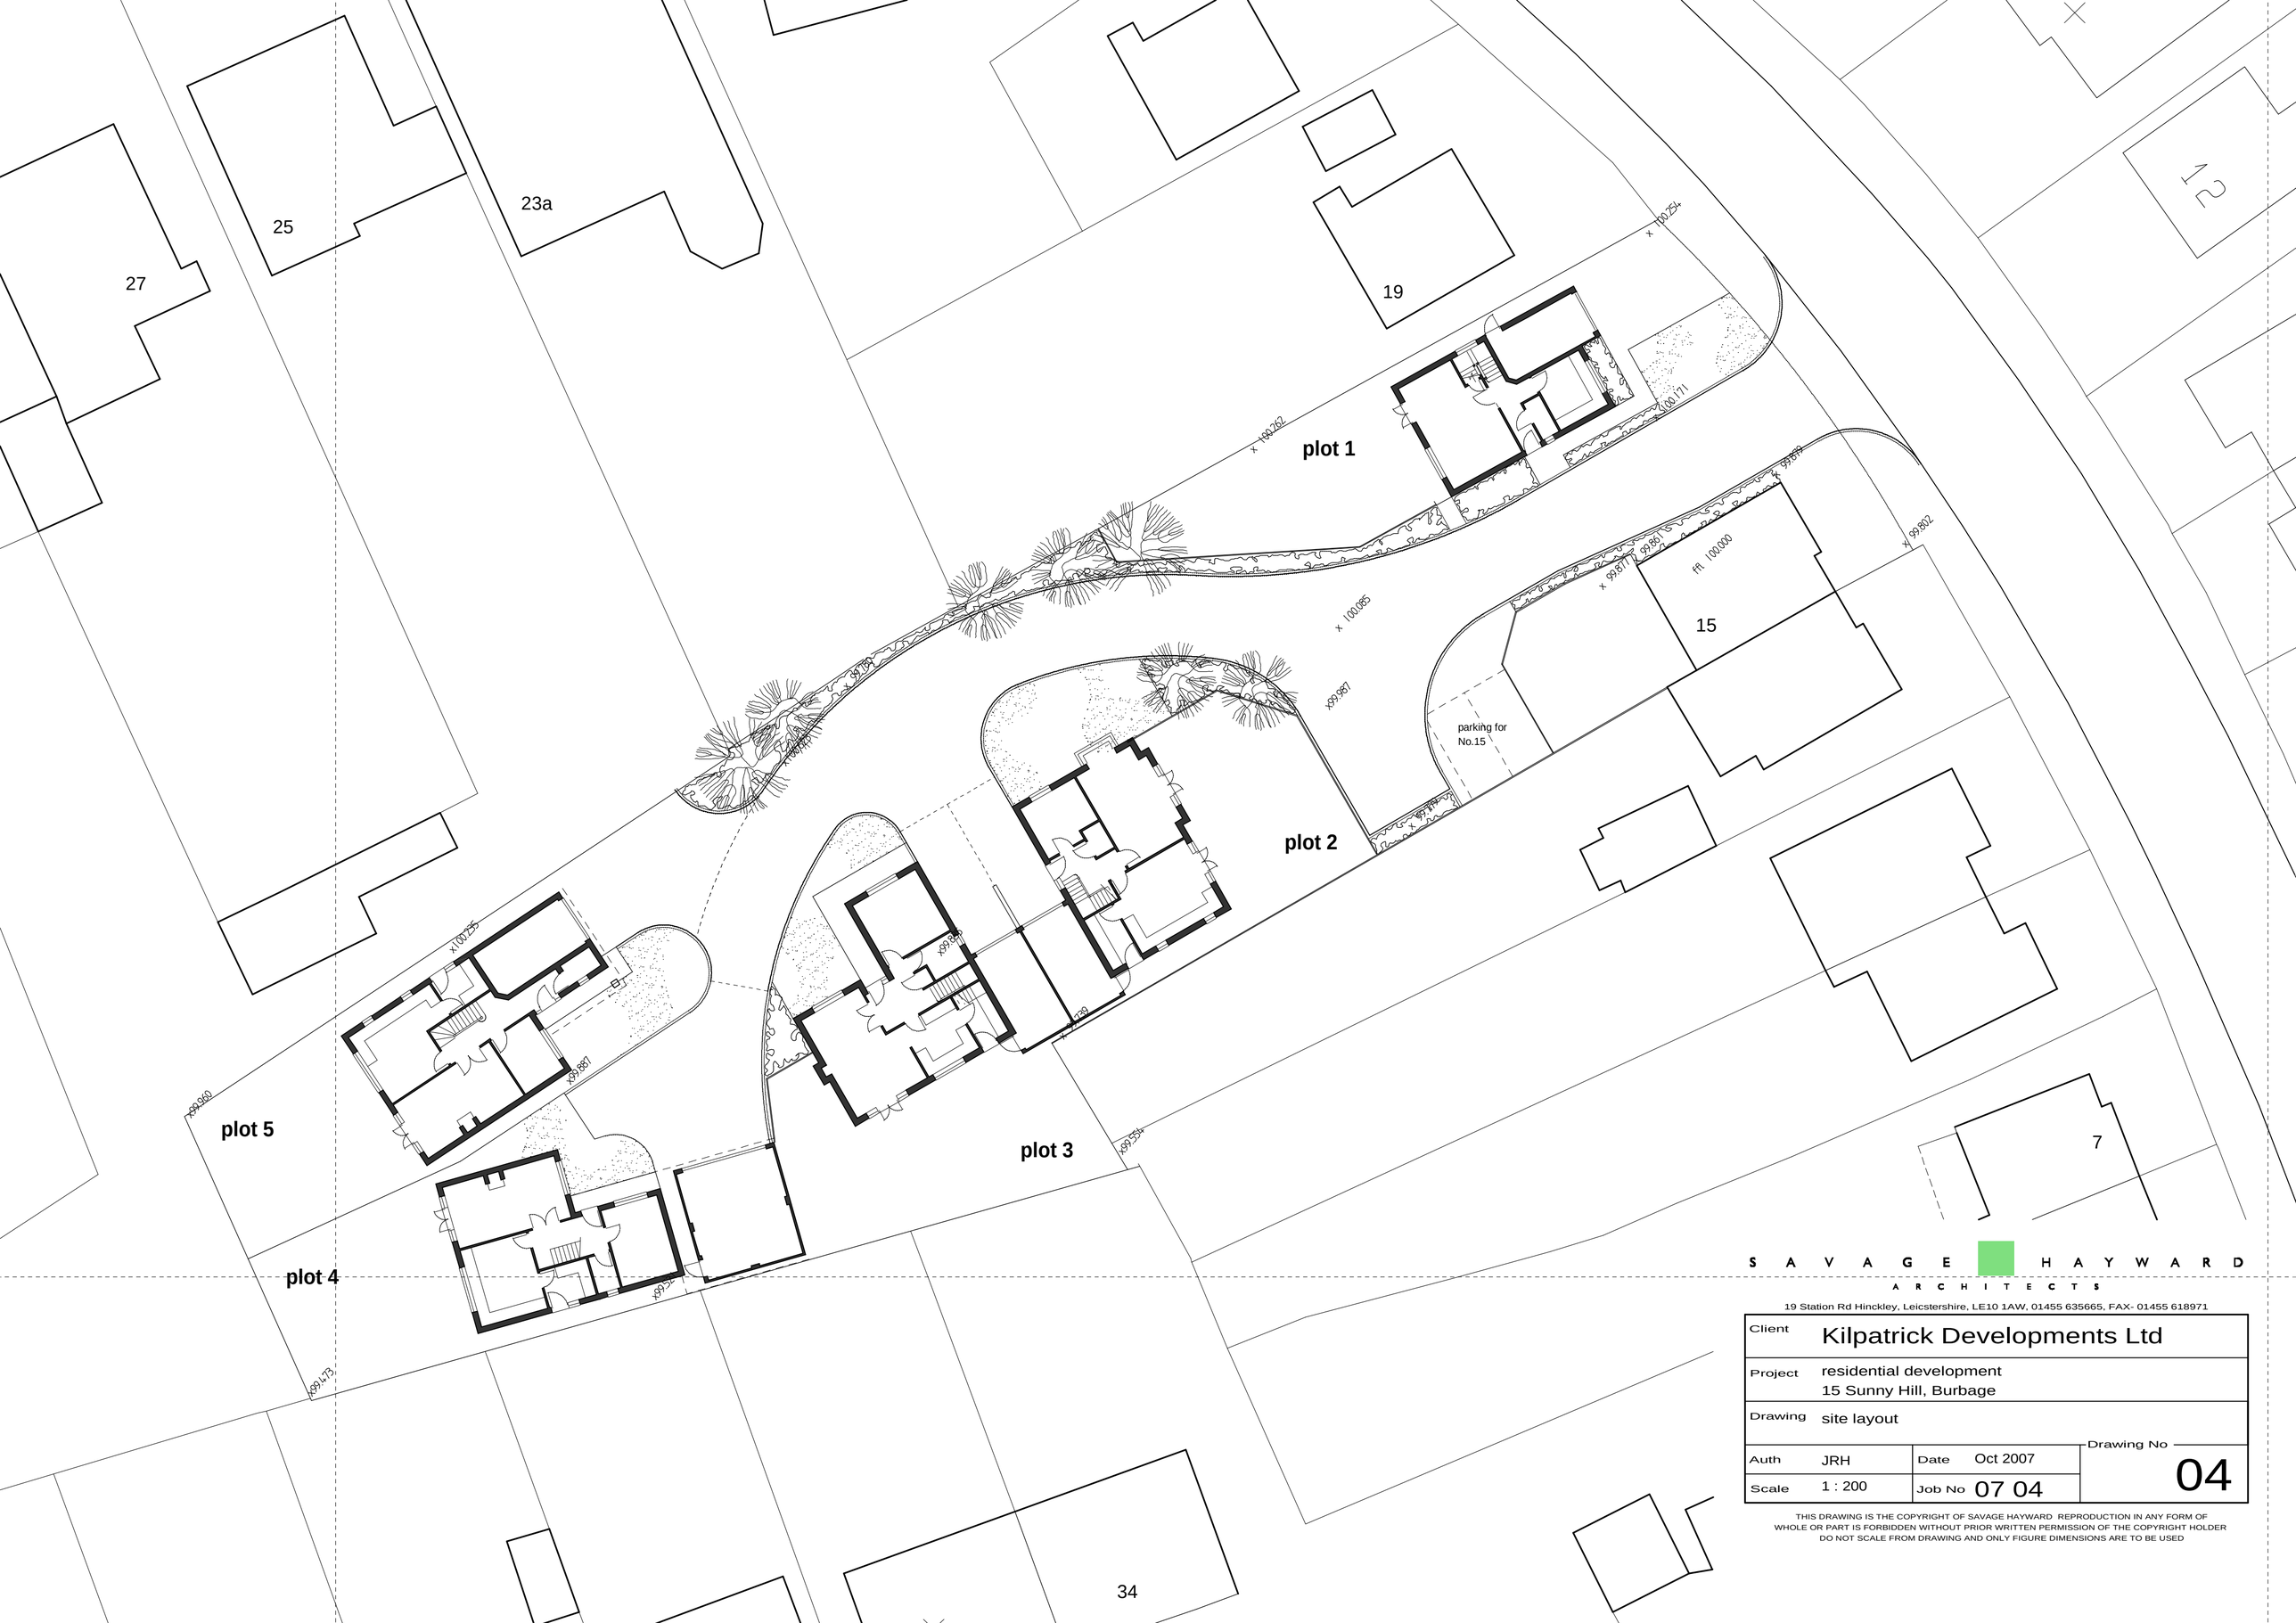

SAVAGE HAYWARD
ARCHITECTS
19 Station Rd Hinckley, Leicstershire, LE10 1AW, 01455 635665, FAX- 01455 618971

Client	Kilpatrick Developments Ltd		
Project	residential development 15 Sunny Hill, Burbage		
Drawing	site layout		
Auth	JRH	Date	Oct 2007
Scale	1 : 200	Job No	07 04
Drawing No	04		

THIS DRAWING IS THE COPYRIGHT OF SAVAGE HAYWARD REPRODUCTION IN ANY FORM OF WHOLE OR PART IS FORBIDDEN WITHOUT PRIOR WRITTEN PERMISSION OF THE COPYRIGHT HOLDER
DO NOT SCALE FROM DRAWING AND ONLY FIGURE DIMENSIONS ARE TO BE USED