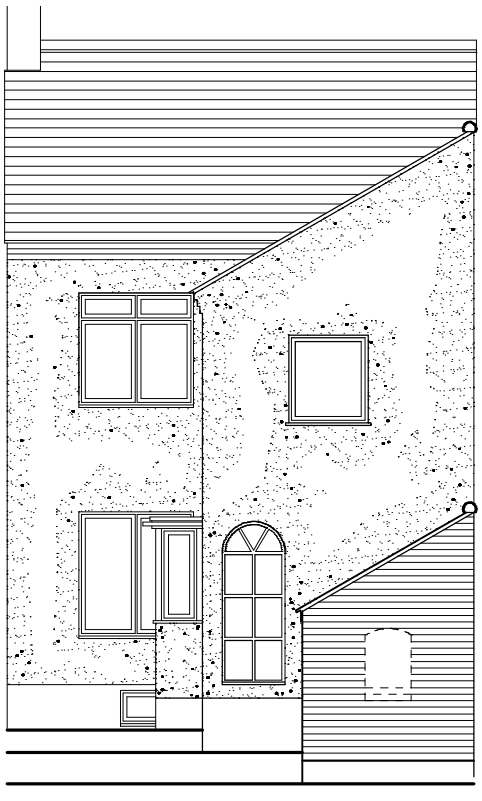

rear elevation



part side elevation

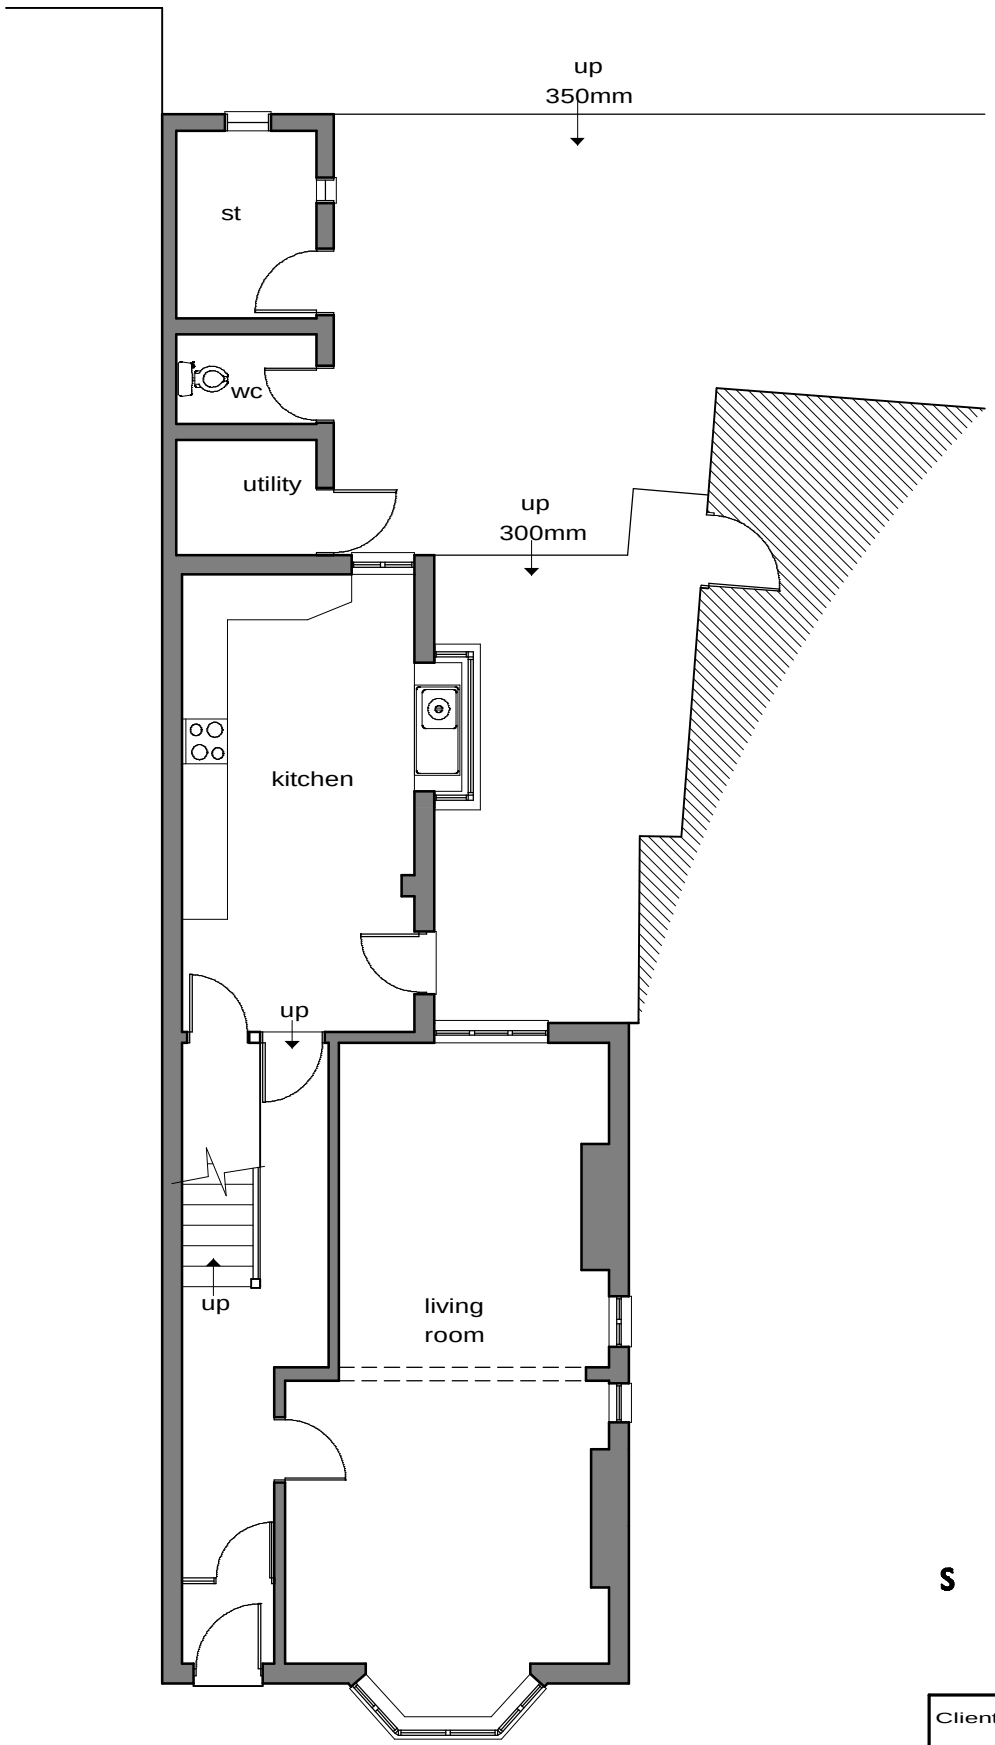

ground floor plan

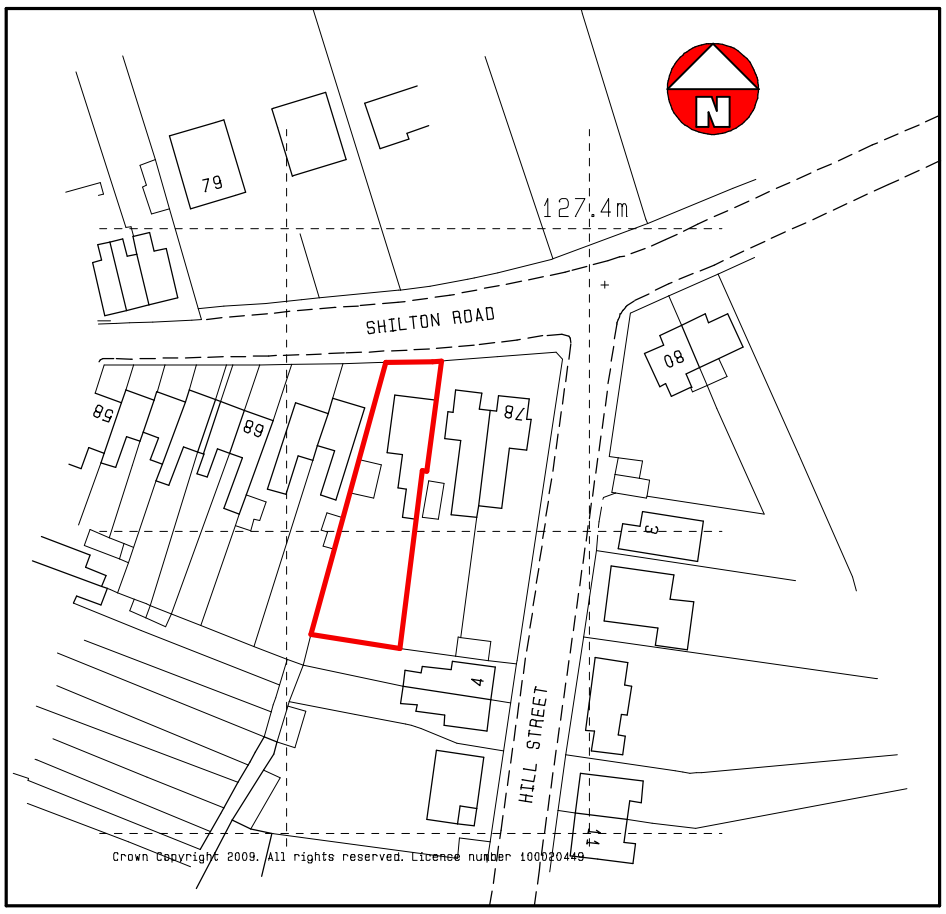

site location plan (scale 1 : 1250)

S A V A G E H A Y W A R D
A R C H I T E C T S
19 Station Rd Hinckley, Leicstershire, LE10 1AW, 01455 635665, FAX- 01455 618971

Client	Mr & Mrs Simmons	Drawing	Part - As Existing Drawing
Project	Extensions & Alterations Richmond House Barwell	Auth JEH Scale 1 : 100 & 1 : 1250	Date April 2009 Job No 08 / 119
			Drawing No 01

THIS DRAWING IS THE COPYRIGHT OF SAVAGE HAYWARD REPRODUCTION IN ANY FORM OF WHOLE OR PART IS FORBIDDEN WITHOUT PRIOR WRITTEN PERMISSION OF THE COPYRIGHT HOLDER DO NOT SCALE FROM DRAWING AND ONLY FIGURE DIMENSIONS ARE TO BE USED