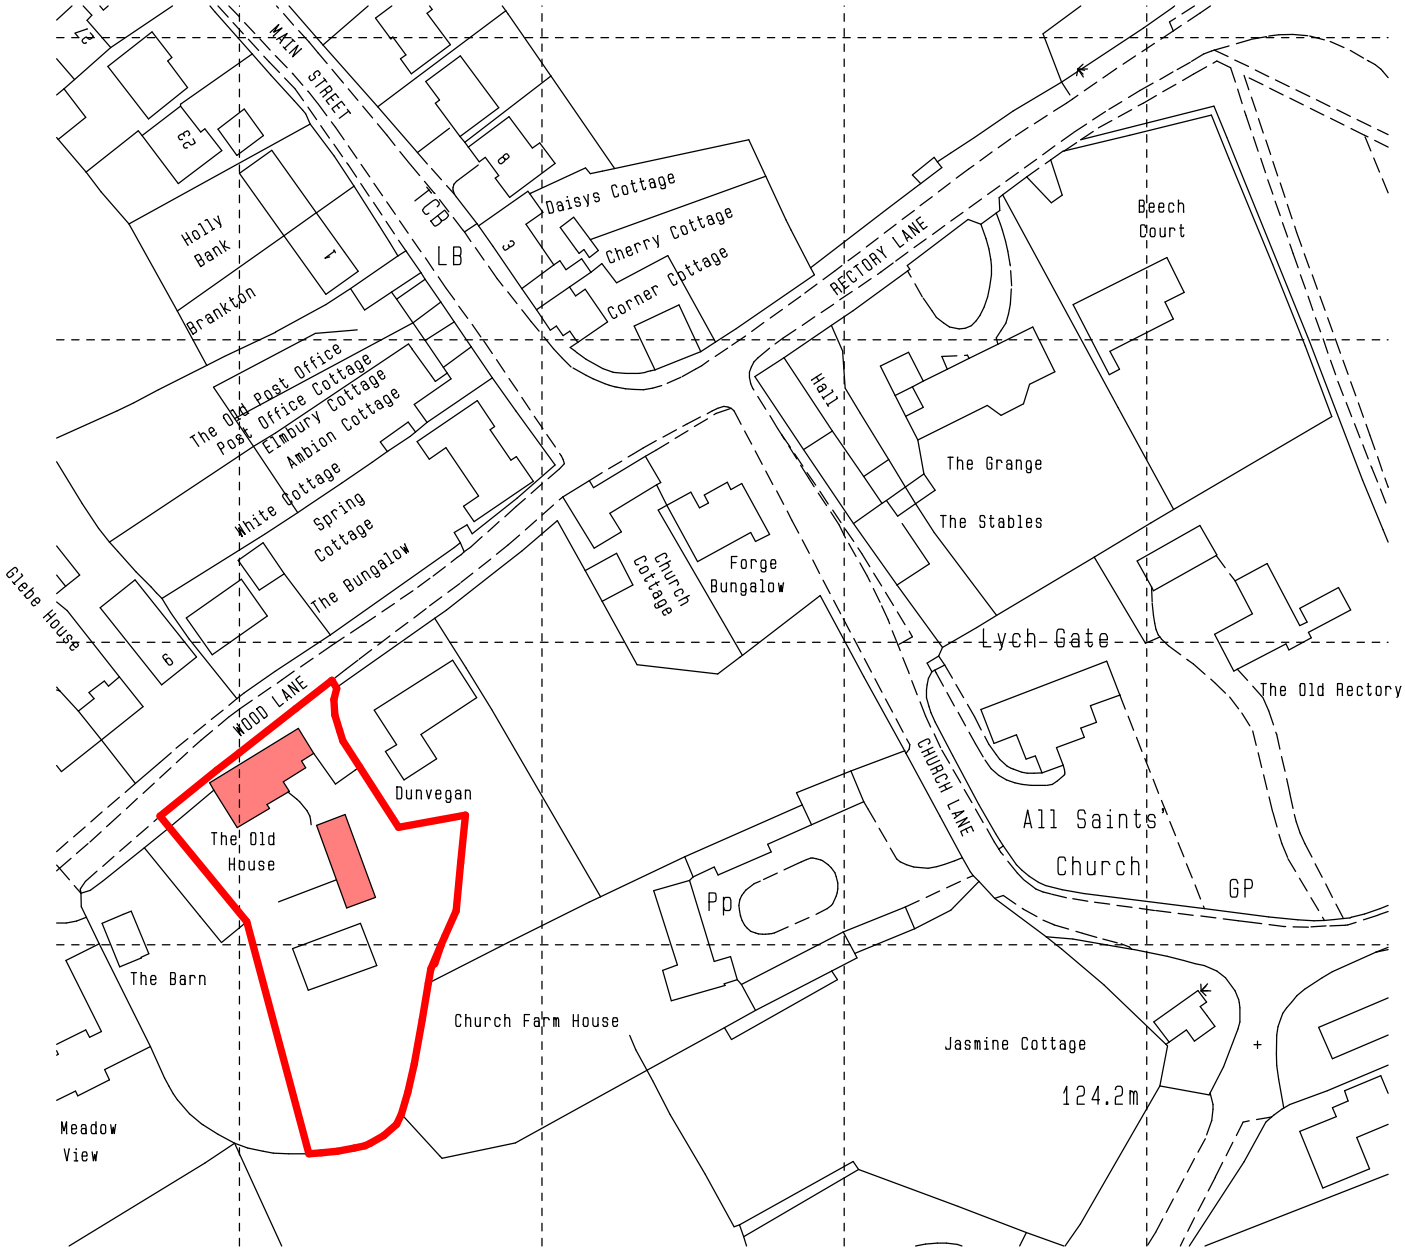

client	**Mr Pegg**			
project	Proposed Alterations The Old Farm House Wood Lane, Cadeby	scale 1 : 1250 date MARCH 2011	job No 11 / 04 drawing No 03	
drawing	**site location plan**	author JEH	sheet A4	

hayward ARCHITECTS LTD
19 Station Rd
Hinckley
Leicestershire
LE10 1AW
Tel: 01455 635665
Fax: 01455 618971
www.hayward-architects co.uk