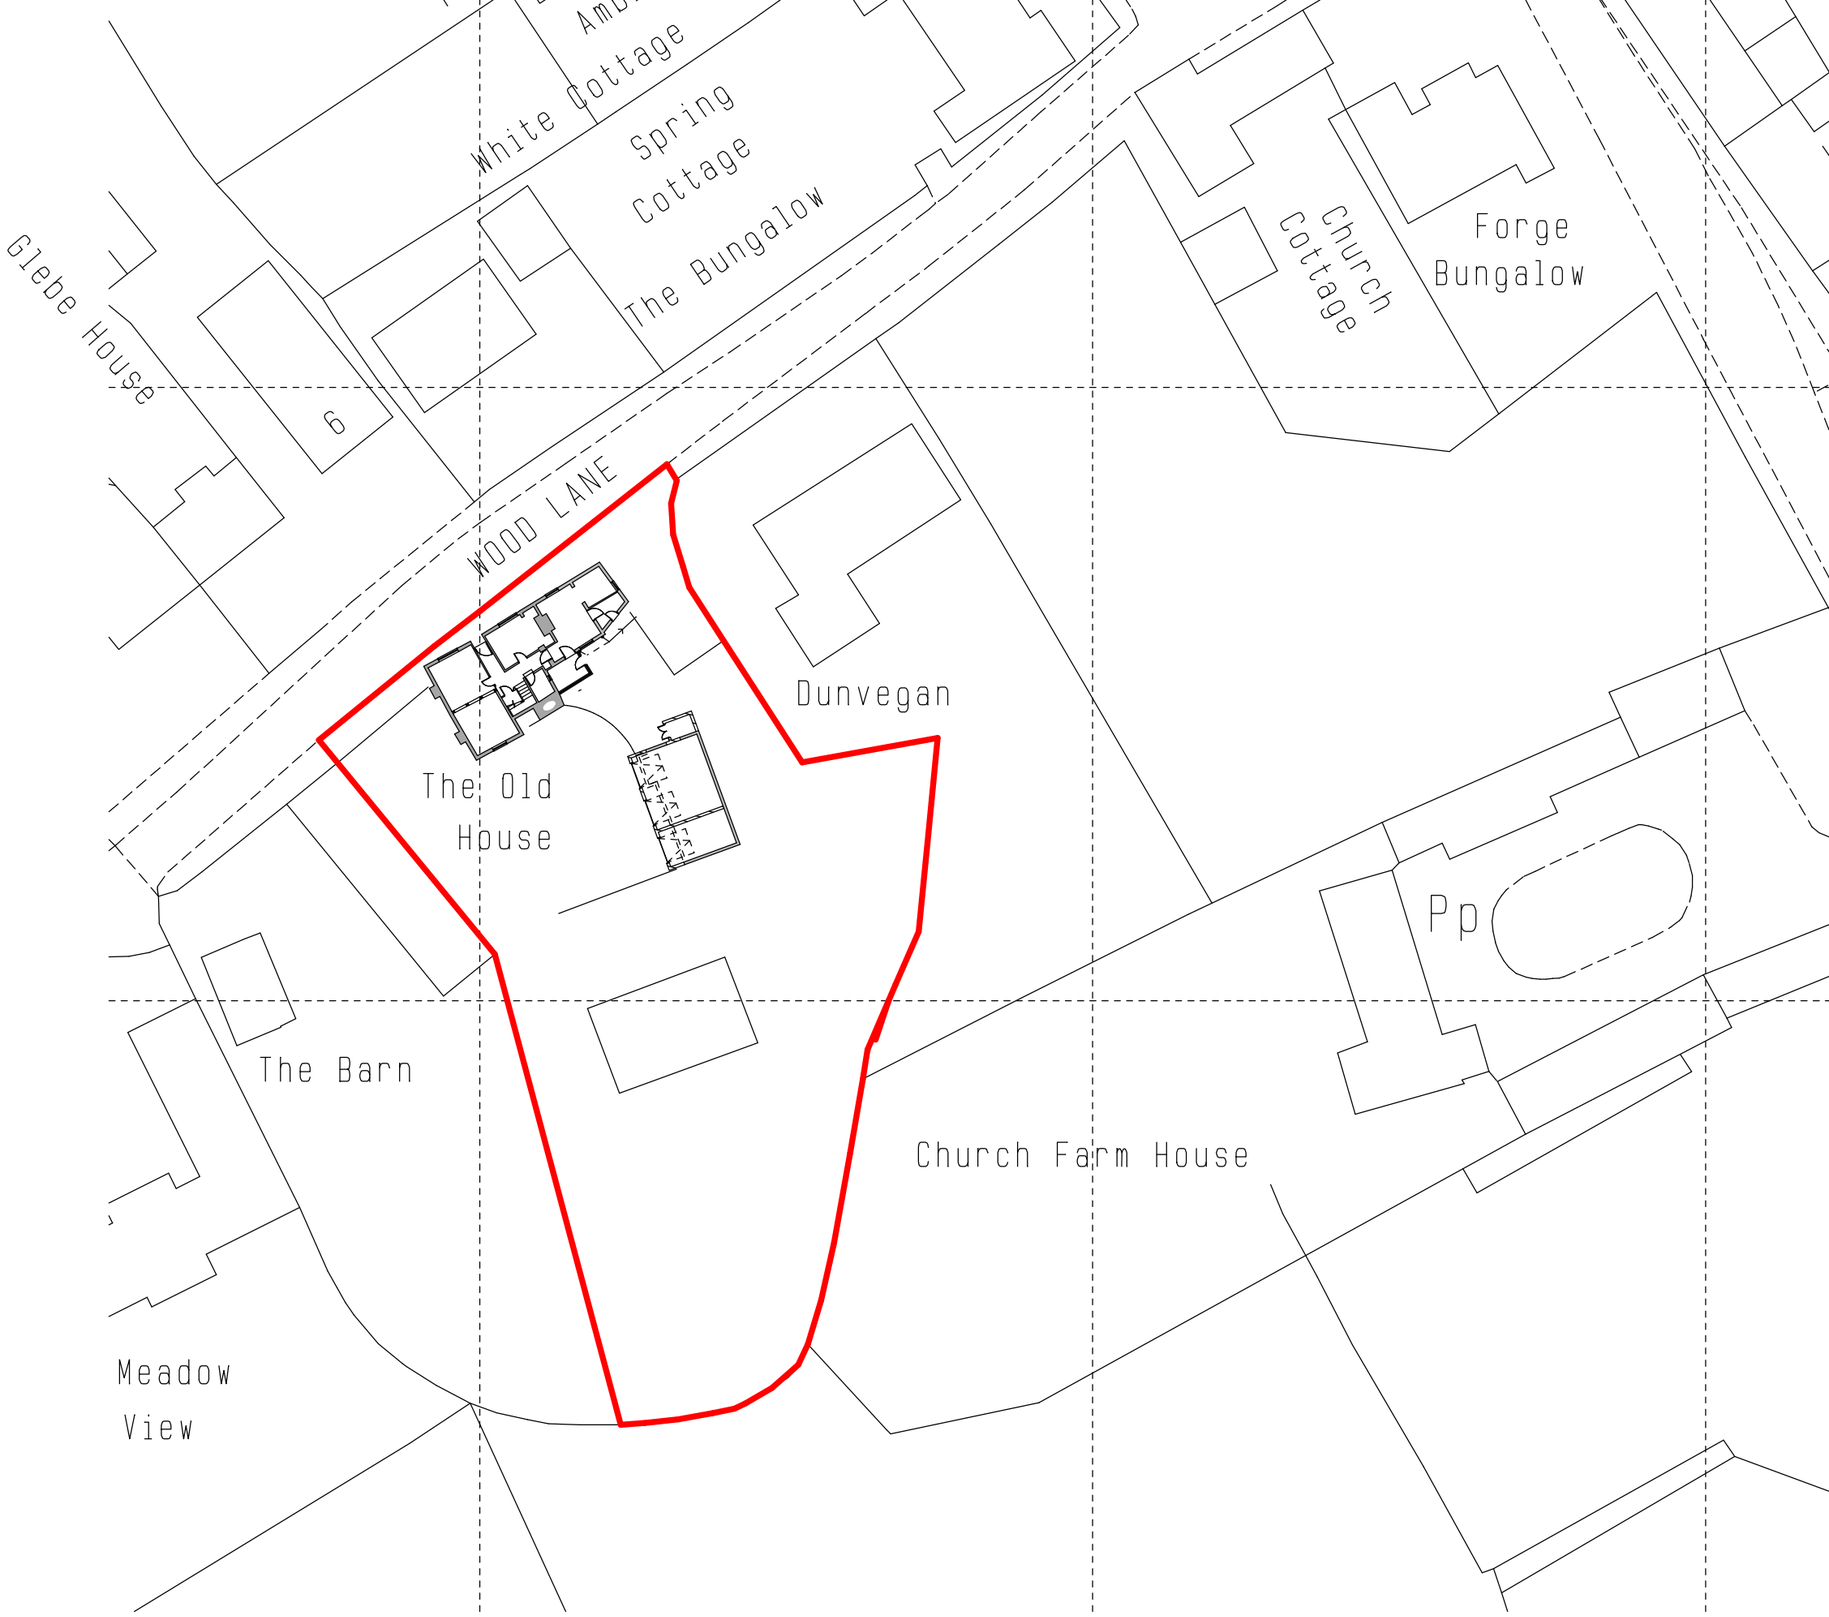

hayward ARCHITECTS LTD

19 Station Rd
Hinckley
Leicestershire
LE10 1AW

Tel: 01455 635665
Fax: 01455 618971
www.hayward-architects co.uk

client	**Mr Pegg**	
project	proposed alterations The Old Farm House Wood Lane, Cadeby	
drawing	**site layout**	
scale	1: 500	
date	March 2011	author JEH, sheet A3
job No	11 / 04	drawing No 04

THE COPYRIGHT OF THIS DRAWING IS VESTED IN
HAYWARD ARCHITECTS LTD.
REPRODUCTION IN ANY FORM, EITHER IN WHOLE OR IN PART
IS FORBIDDEN WITHOUT THE PRIOR WRITTEN
PERMISSION OF THE COPYRIGHT HOLDER.
DO NOT SCALE FROM DRAWING AND
ONLY FIGURED DIMENSIONS ARE TO BE USED