

Block Plan - Scale 1:500

Ordnance Survey (c) Crown Copyright 2010. All rights reserved. Licence number 100020449

Scale 1:500

0 10m 20m 30m 40m 50m

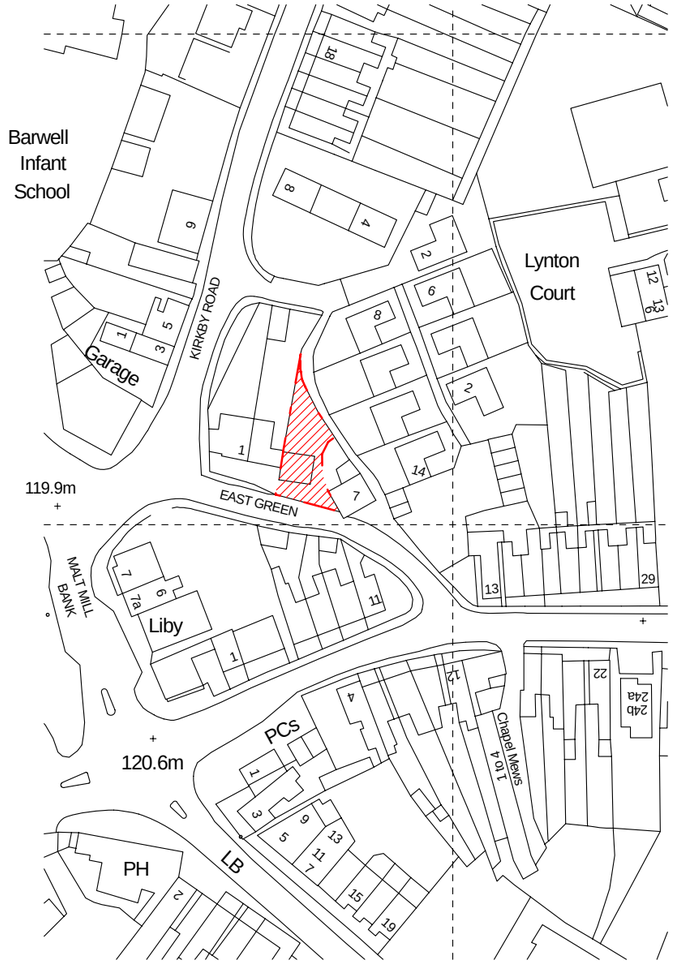

Location Plan - Scale 1:1250

Ordnance Survey (c) Crown Copyright 2010. All rights reserved. Licence number 100020449

Scale 1:1250

0 10m 20m 30m 40m 50m 60m 70m 80m 90m 100m

North

Rev.	Date	Revision Note
-	-	-

mws
Architectural & Design Consultants

4 Hillside Road
Market Harborough
LE16 7PG

Tel: (01858) 432 901
Fax: (01858) 432 901
e-mail mws@mwsdesign.co.uk

~~Do Not Scale~~
All dimensions to be checked on site

Drawn by	VR	
Date	Aug 2010	
Project	5 East Green Barwell	
Drawing	Site Plan and Location Plan	

Scale	Job No.	Drawing No.
1:500 1:1250	2137	1 -