mws
Architectural & Design Consultants

4 Hillside Road
Market Harborough
LE16 7PG

Tel: (01858) 432 901
Fax: (01858) 432 901
e-mail mws@mwsdesign.co.uk

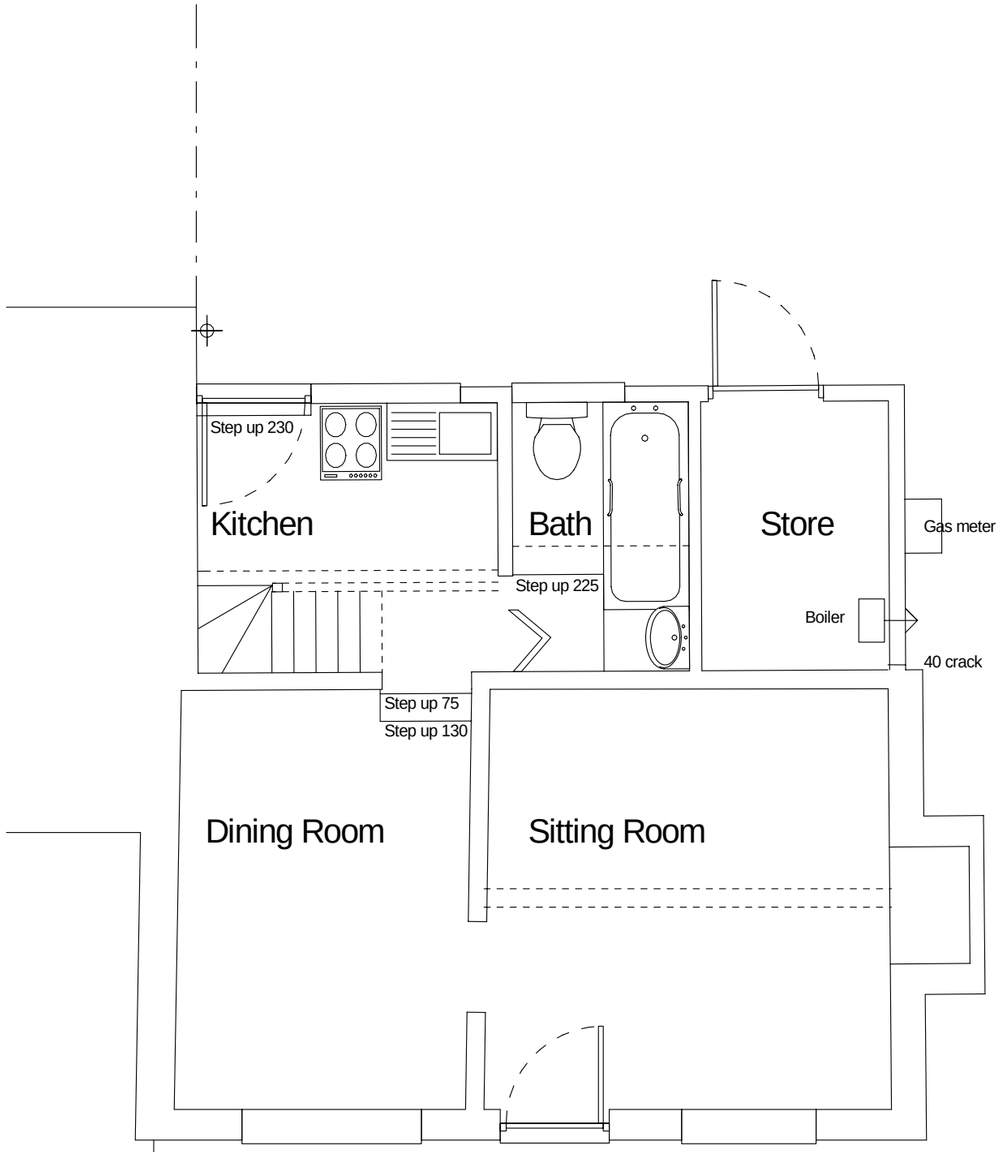

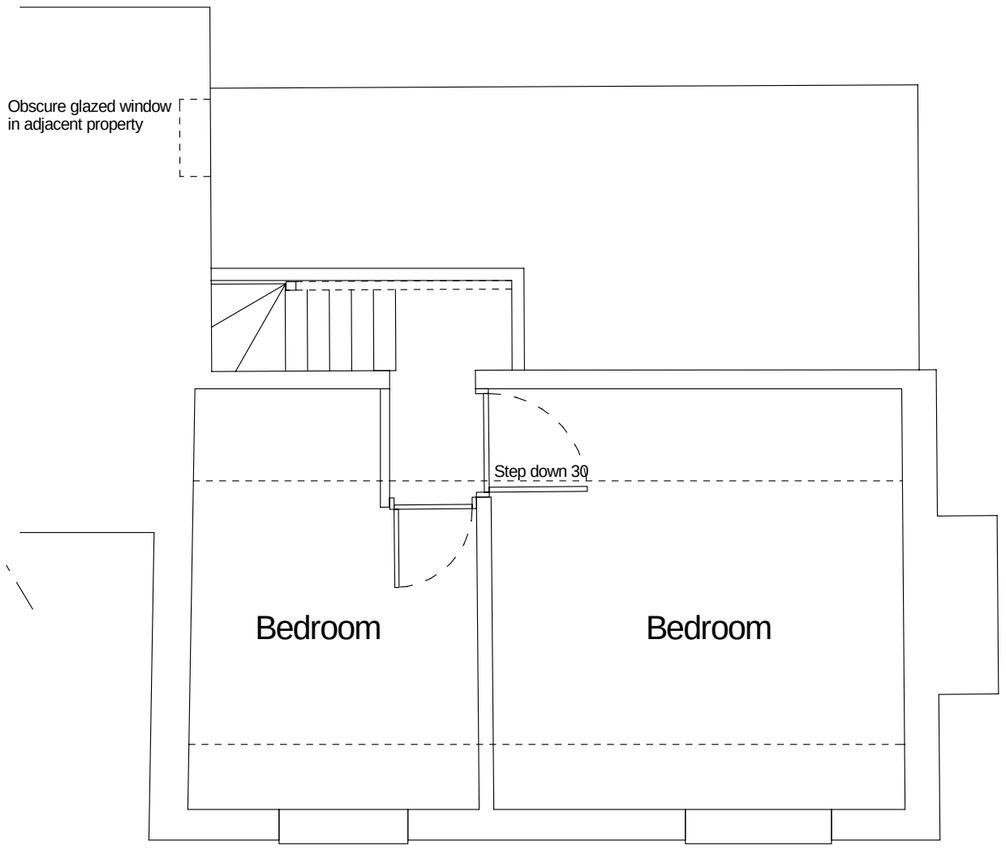

Outline Survey - Ground Floor - Scale 1:50

First Floor - Scale 1:50

Scale 1:50

0 1m 2m 3m 4m 5m 10m 15m

North

Rev.	Date	Revision Note
-	-	-

~~Do not Scale~~
All dimensions to be checked on site

Drawn by	BC	
Date	Sept 2010	
Project	5 East Green Barwell	
Drawing	Outline Survey Ground and First Floor	

Scale	Job No.	Drawing No.
1:50	2137	2 -

mws
Architectural & Design Consultants

4 Hillside Road
Market Harborough
LE16 7PG

Tel: (01858) 432 901
Fax: (01858) 432 901
e-mail mws@mwsdesign.co.uk



Front (South) Elevation

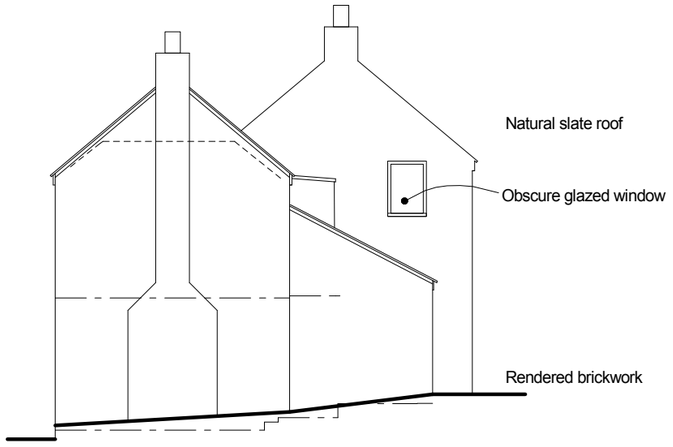

Side (East) Elevation



Rear Elevation

Outline Survey - Elevations - Scale 1:100

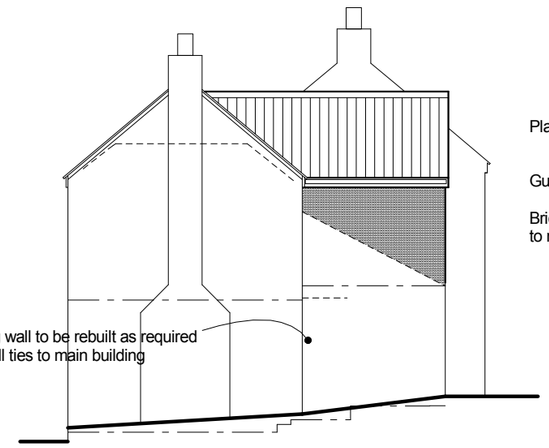

Side (East) Elevation



Rear (North) Elevation

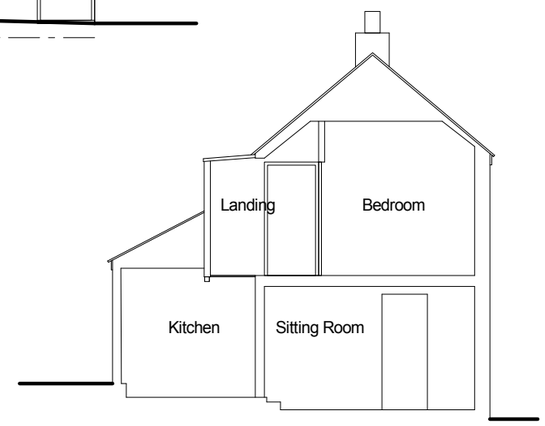

Survey - West Elevation/Section

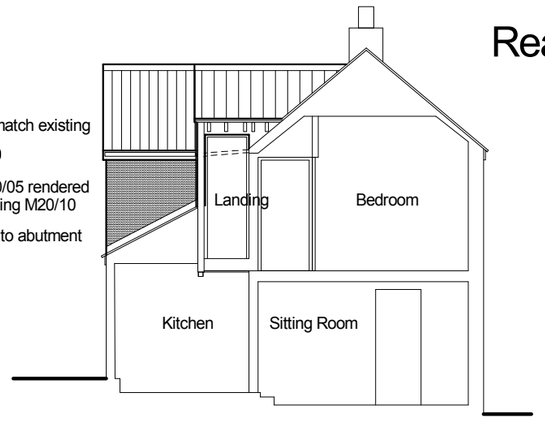

Side (West) Section

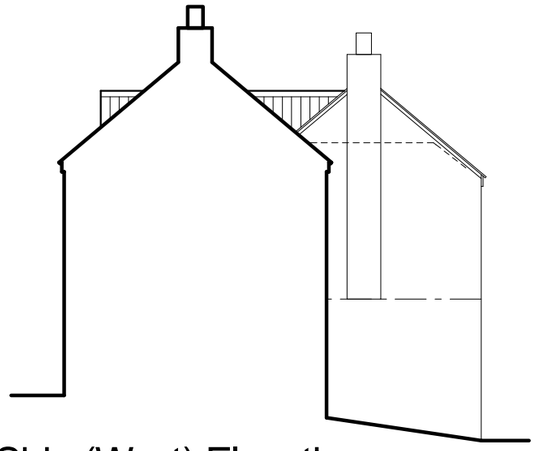

Side (West) Elevation

Outline Proposal - Elevations - Scale 1:100

Scale 1:100

0 1m 2m 3m 4m 5m 10m 15m 20m 25m 30m

Rev.	Date	Revision Note
A	Sept 2010	Details adjusted (MWS)
B	Mar 2011	Roof over stair amended (MWS)
C	Apr 2011	Roof over stair amended (MWS)

~~Do not Scale~~
All dimensions to be checked on site

Drawn by	BC	
Date	Sept 2010	
Project	5 East Green Barwell	
Drawing	Outline Survey/Proposal Elevations	
Scale	Job No.	Drawing No.
1:100	2137	3 C

mws
Architectural & Design Consultants

4 Hillside Road
Market Harborough
LE16 7PG

Tel: (01858) 432 901
Fax: (01858) 432 901
e-mail mws@mwsdesign.co.uk

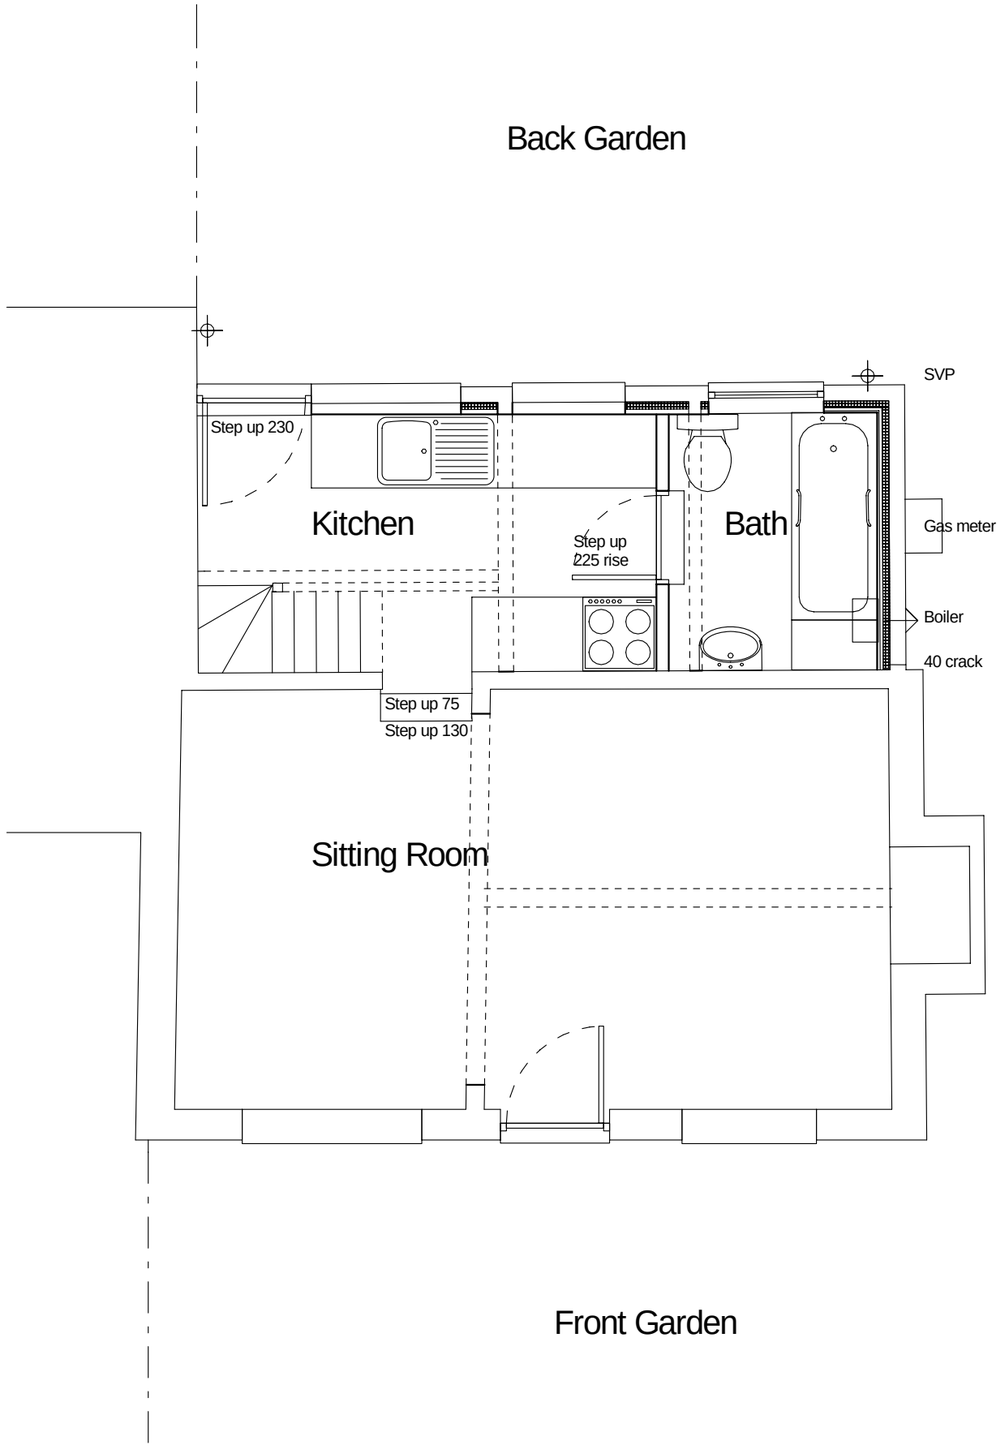

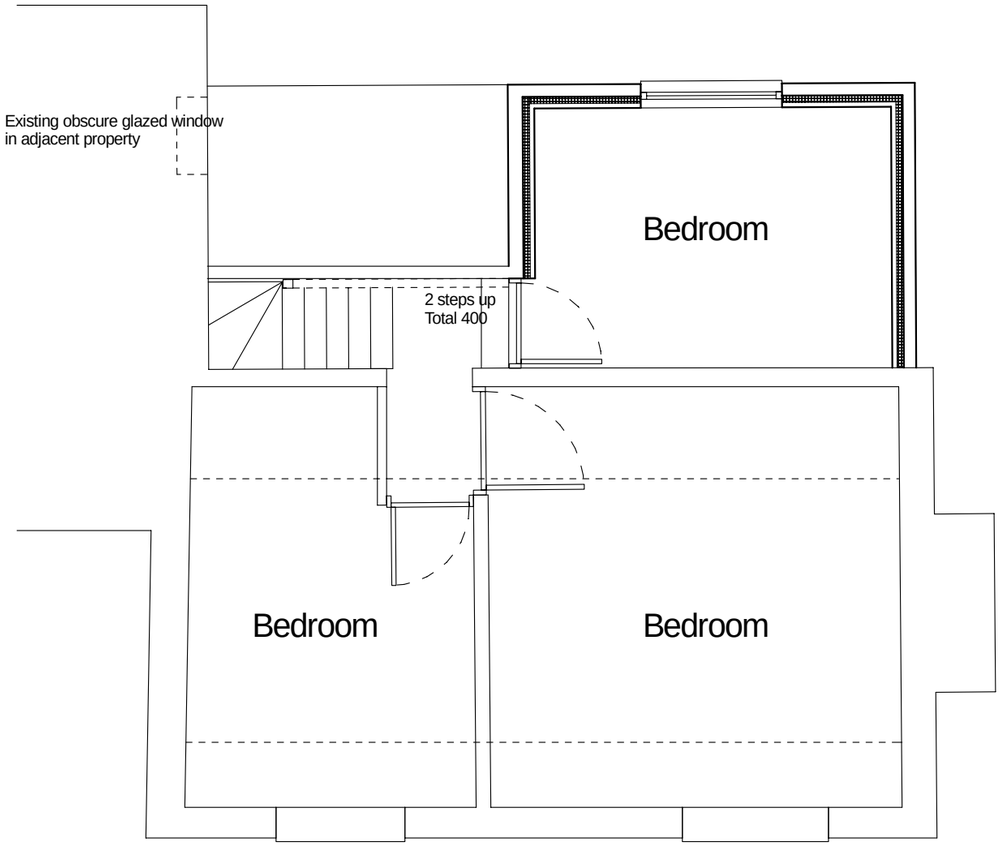

Outline Proposal - Ground Floor - Scale 1:50

First Floor - Scale 1:50

Scale 1:50

0 1m 2m 3m 4m 5m 10m 15m

North

Rev.	Date	Revision Note
A	Sept 2010	Details adjusted (MWS)

~~Do not Scale~~
All dimensions to be checked on site

Drawn by	BC	
Date	Sept 2010	
Project	5 East Green Barwell	
Drawing	Outline Proposal Ground and First Floor	
Scale: 1:50	Job No.: 2137	Drawing No.: 4 A