
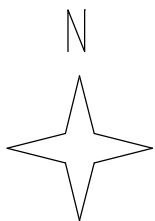


Stanfords VectorMap

56 Hollycroft, Hinckley, LE10 0HG

REF:0684370

Plan No 1605/BP

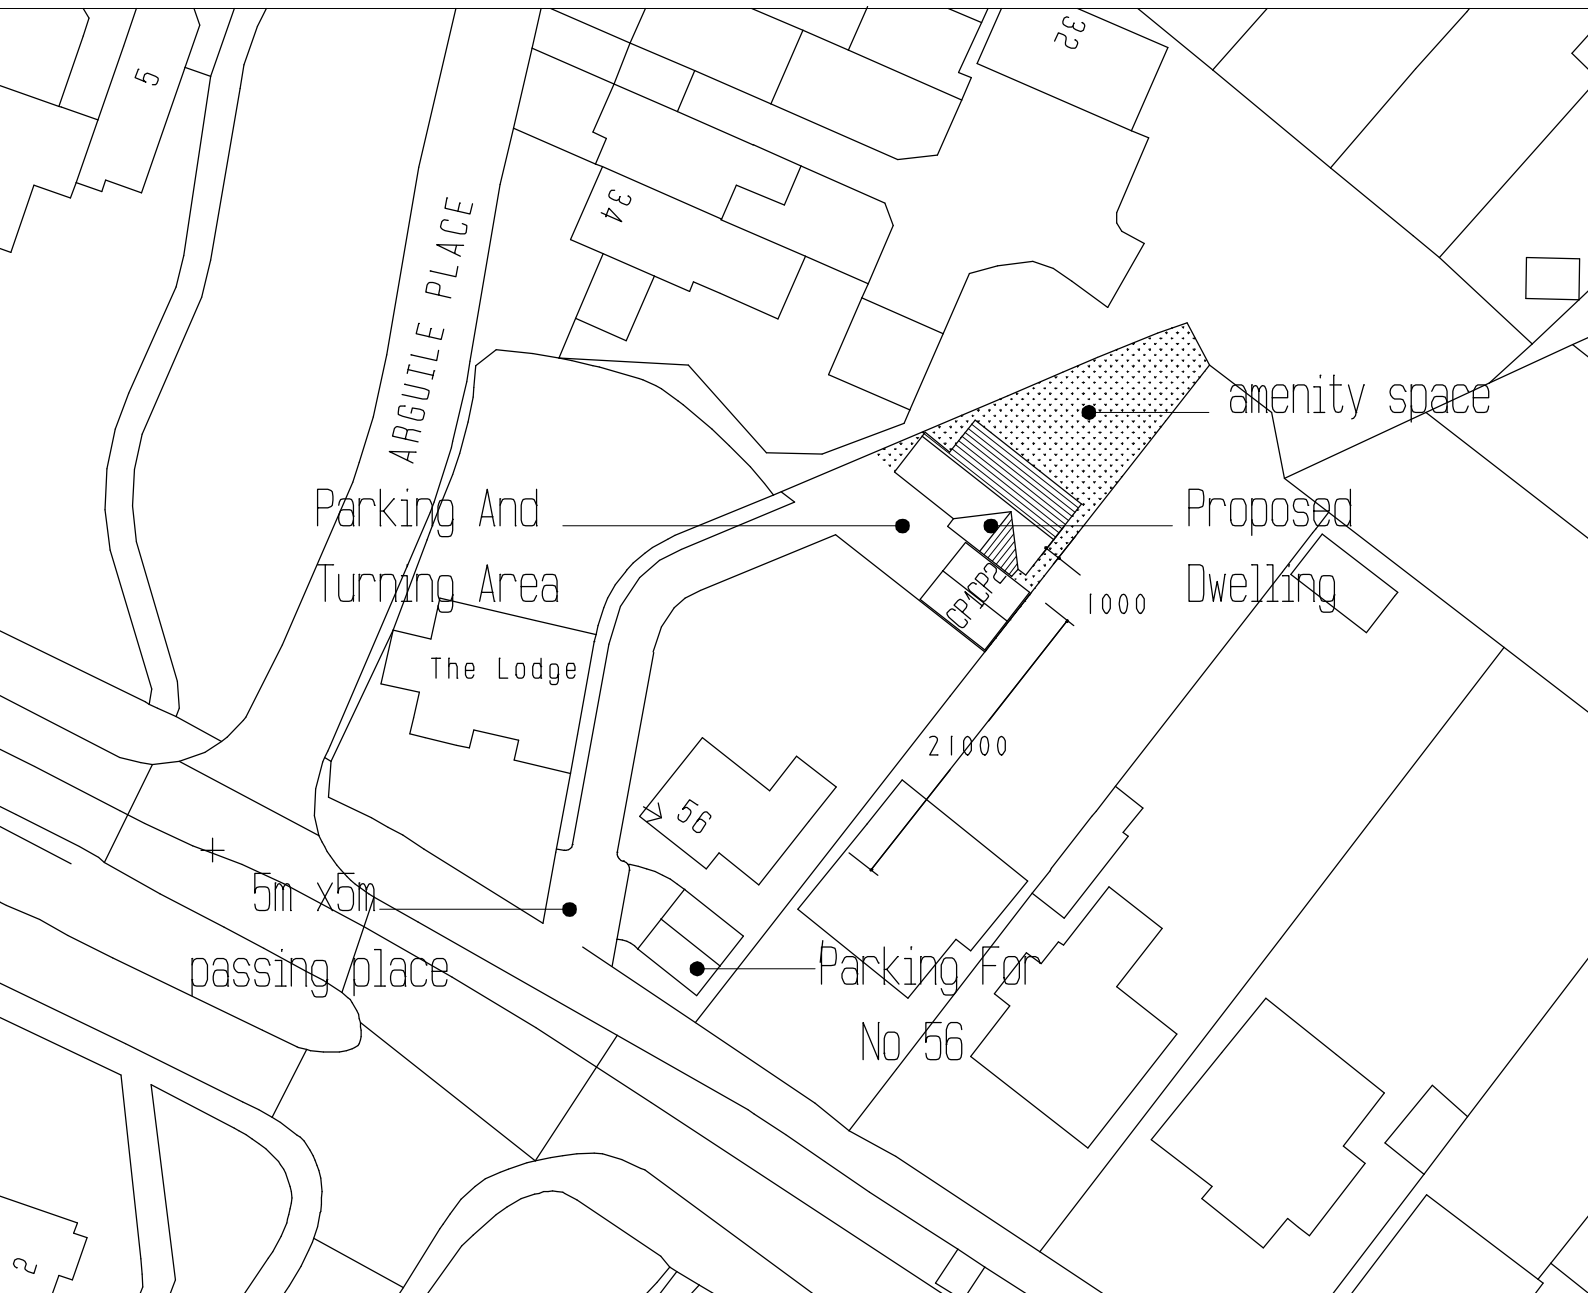

Scale, 1:500
Sheet, A4



© Crown Copyright and database rights 2021 OS 100035409
Reproduction in whole or in part is prohibited
without the prior permission of Ordnance Survey.