
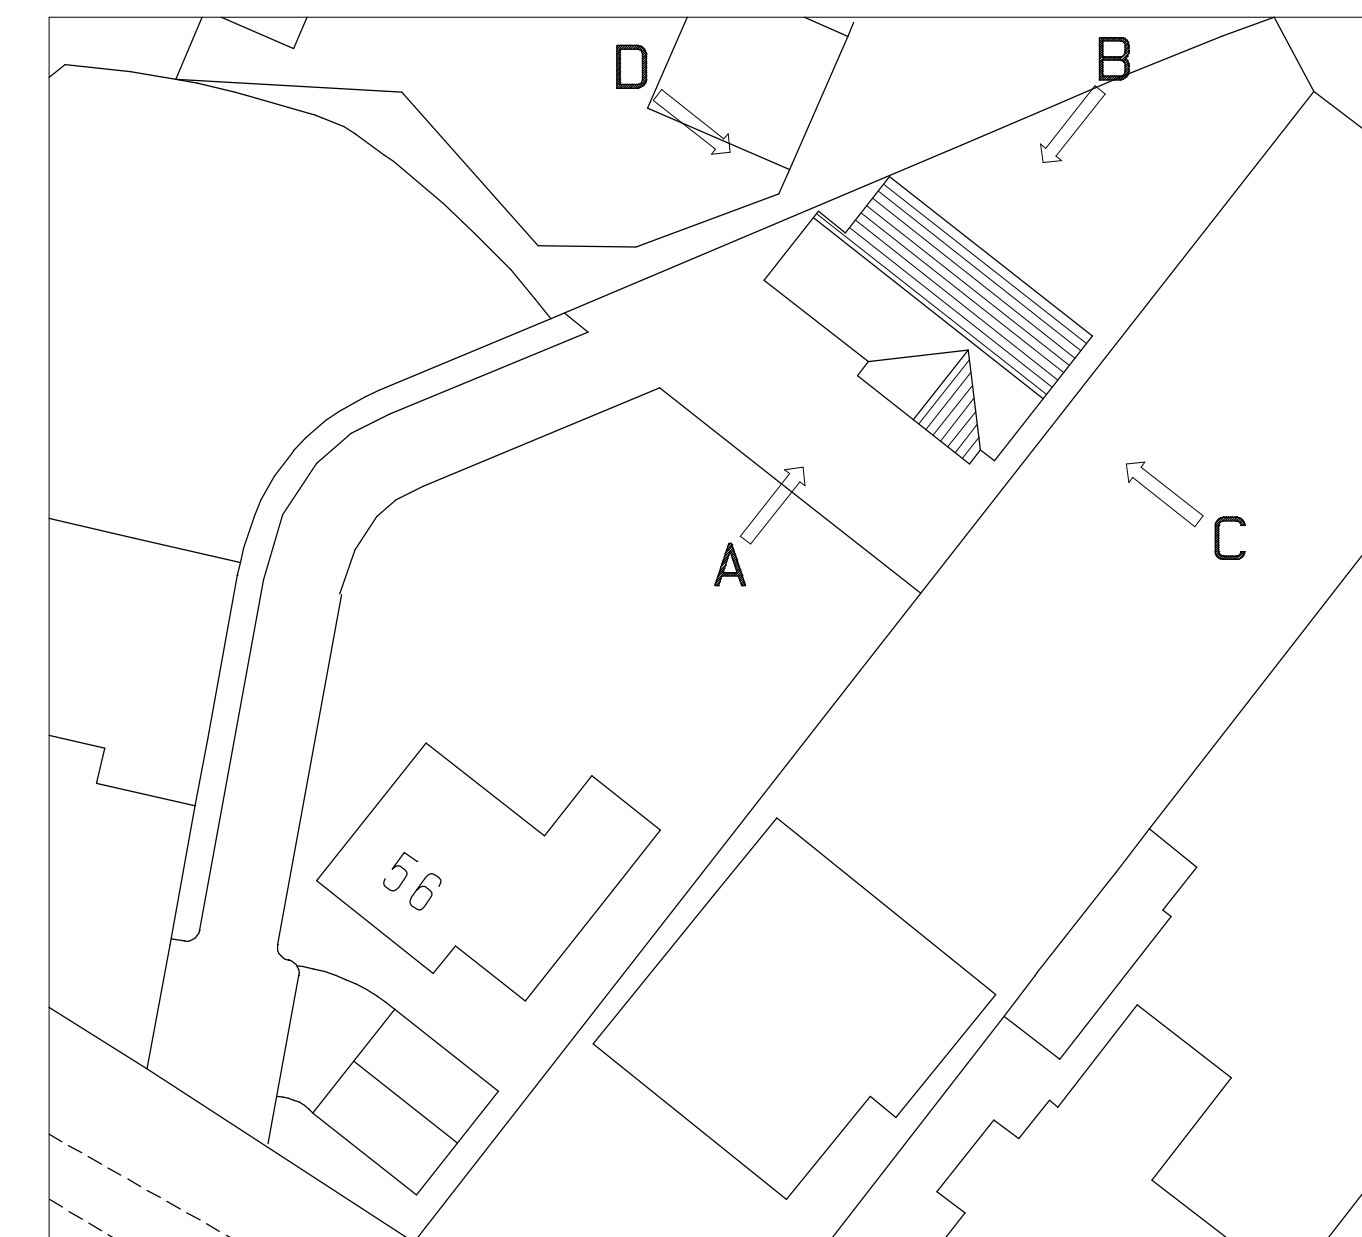
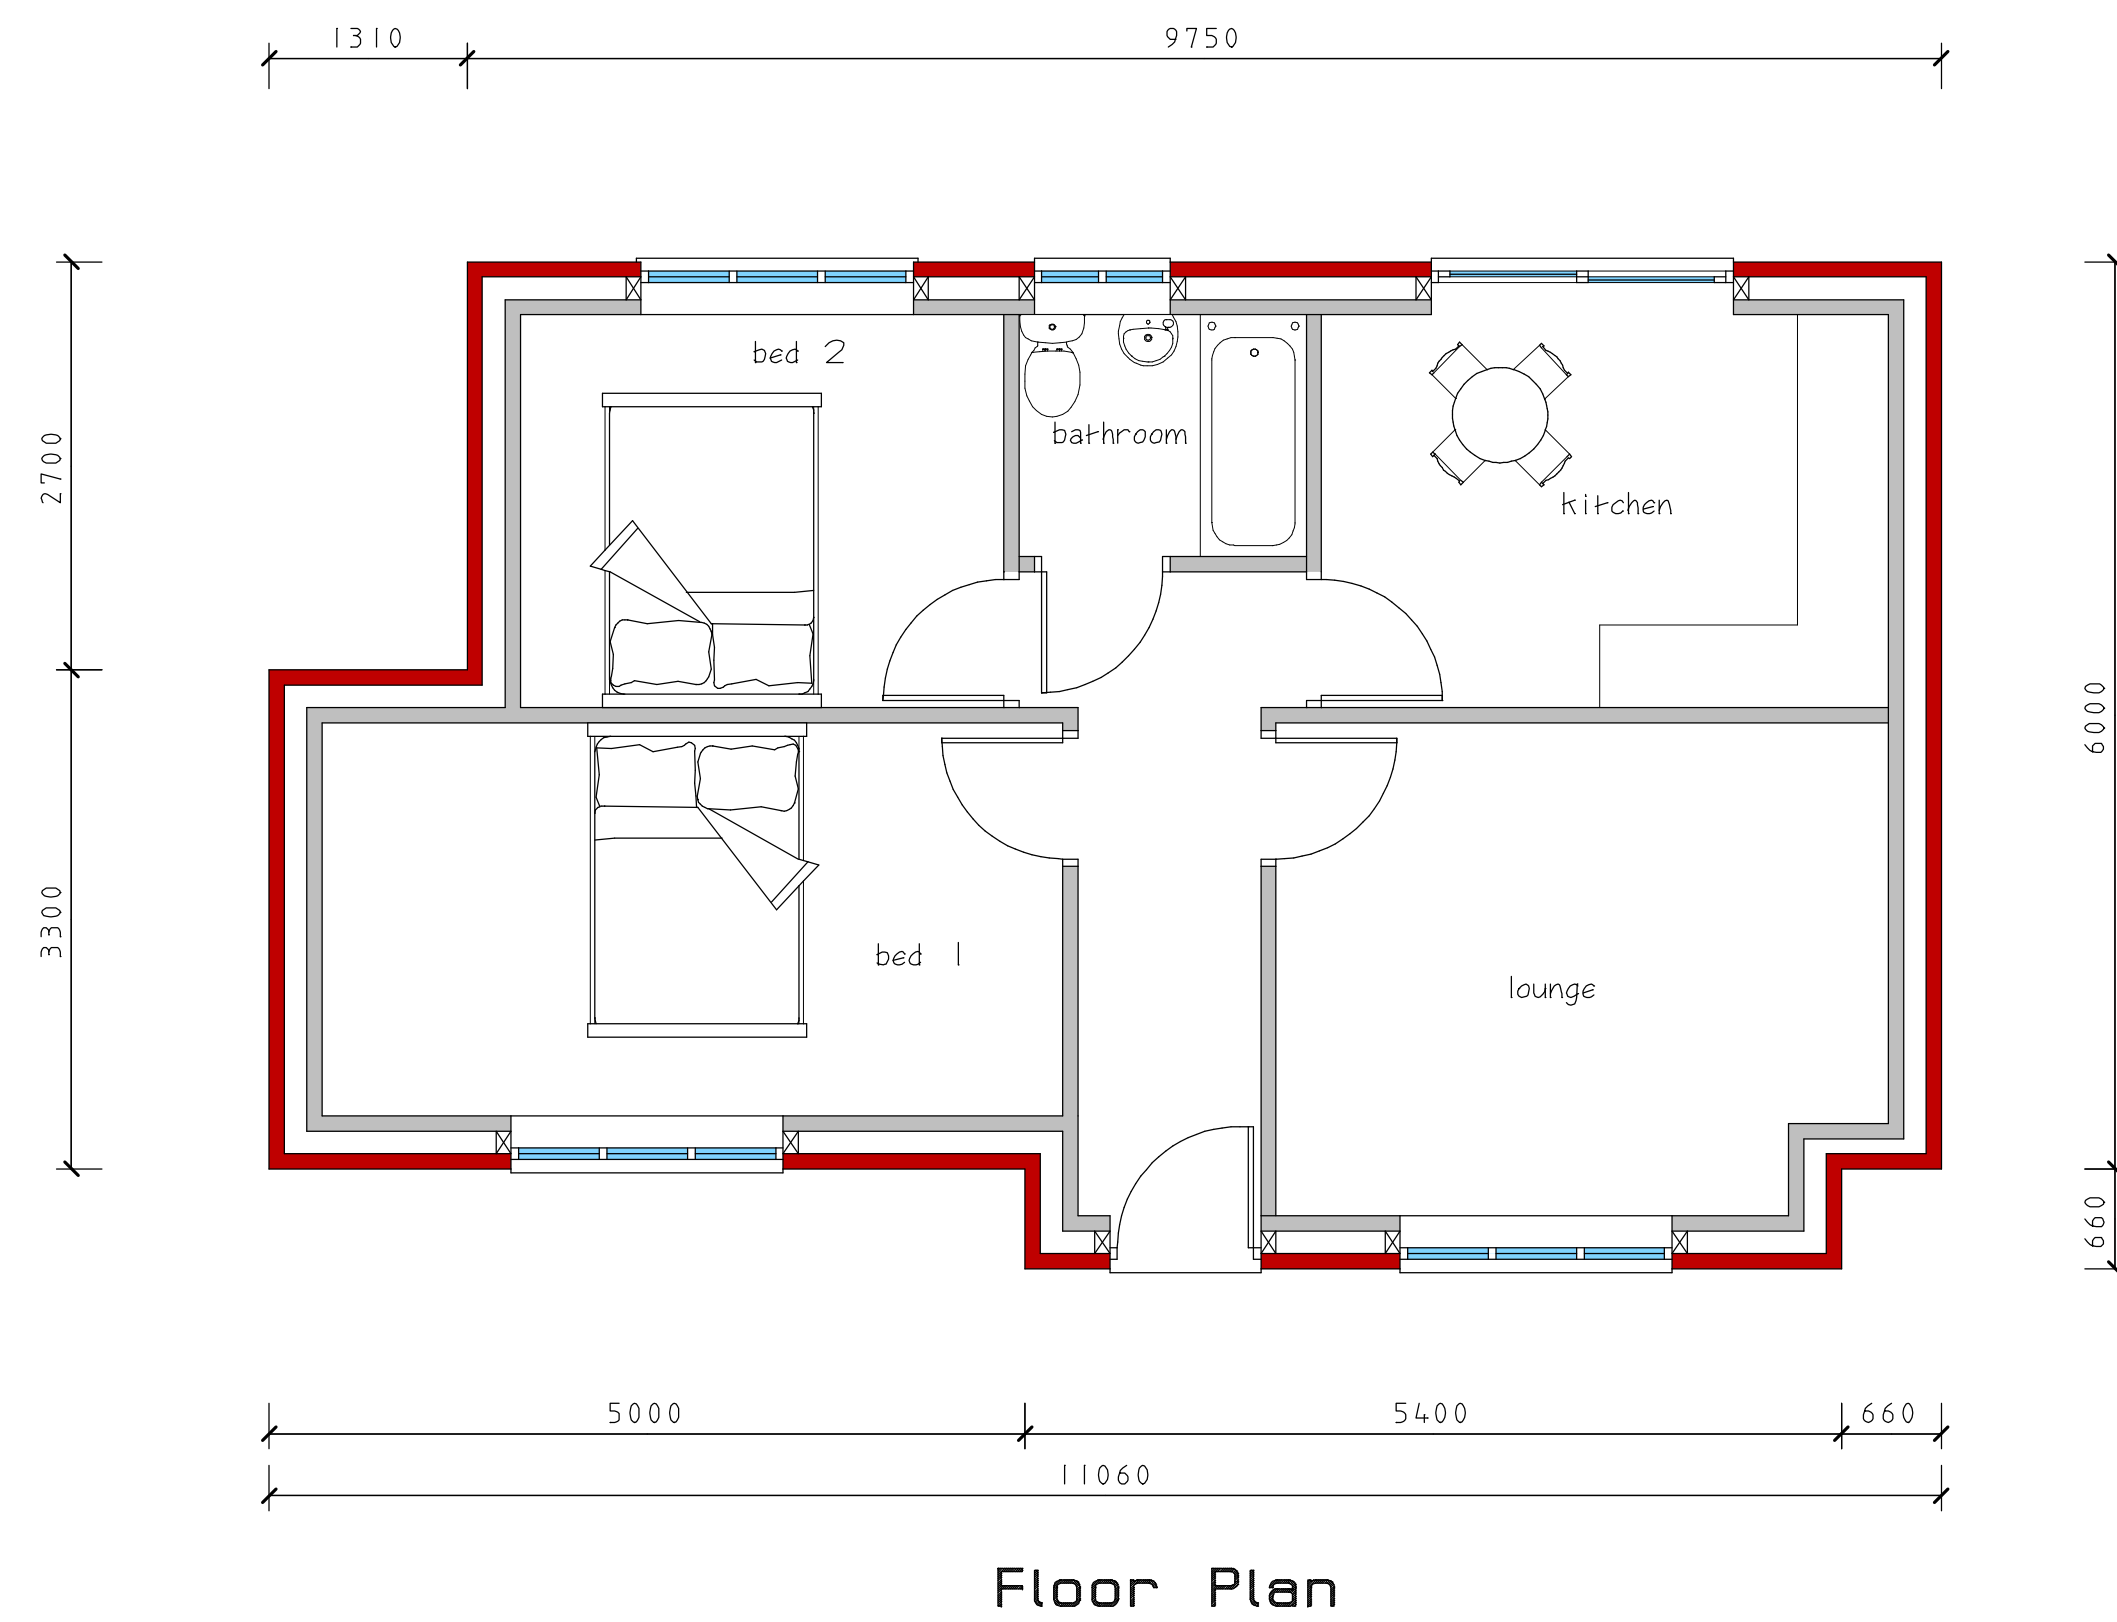


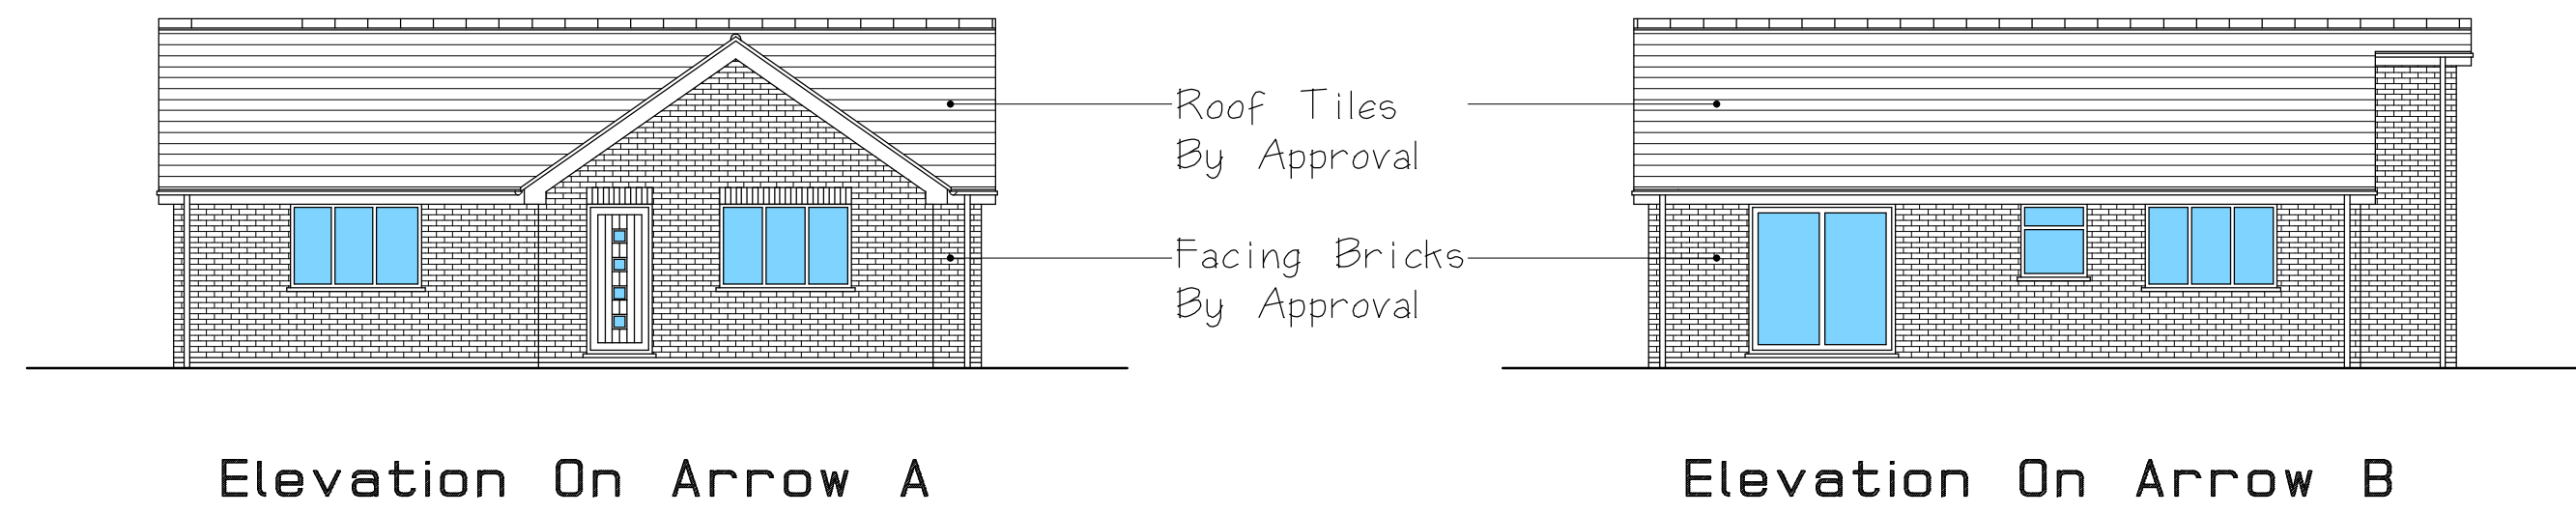

Extract From O.S. Map To Lable Elevations

CLIENT			
Robert Conley			
JOB TITLE			
Land To The Rear Of 56 Hollycroft Hinckley Leicester LE10 0HG			
DRAWING TITLE			
Proposed Single Storey Dwelling			
SCALE	SHEET	DATE	DRAWN BY
1:50 & 1:100	A1	April 23	A Moore
ANDREW MOORE ARCHITECTURAL SERVICES Tel; 07973397765 Email;andrewmoore@workmail.com			
DRG NO	1605		SHEET NO
			1