


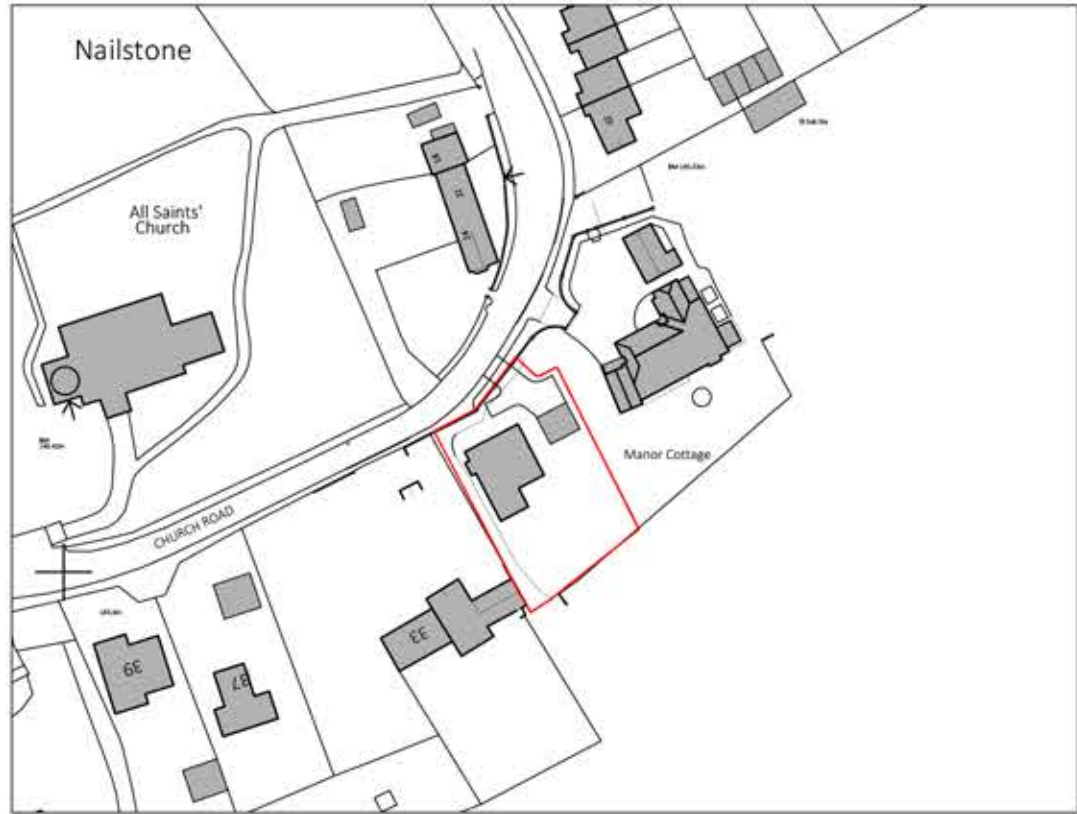

Location Plan
Scale 1:1250



Location Plan
Scale 1:1250



0 10 25 50 75 100 200

Disclaimer

© This drawing is the copyright of Lawrence & Finley Architects Ltd. and may not be reproduced or used except by written permission.
Figured dimensions to have precedence over scaling.
Please read this drawing in conjunction with the specification.
Check all site dimensions prior to any construction.
Refer any discrepancies found to the Architects.

Revisions

A	Revised In Line With Planners Comments	02/08/2023
---	--	------------

Contact + Location

T 07974 834305
E kristian@lfarchitects.co.uk

Lawrence & Finley Architects Ltd.
27 Templar Road,
Ashby-De-La-Zouch,
Leicestershire, LE65 2AD

Details

Client	Mr & Mrs T. Theobald
Job Title	27 Church Road, Nailstone
Job Type	Existing Residential Dwelling
Drawing Title	Location Plan
Job Number	255
Drawing Number	PL-01A
Scale	1:1250 + 1:500 A1
Status	PLANNING



LAWRENCE | FINLEY
ARCHITECTS