



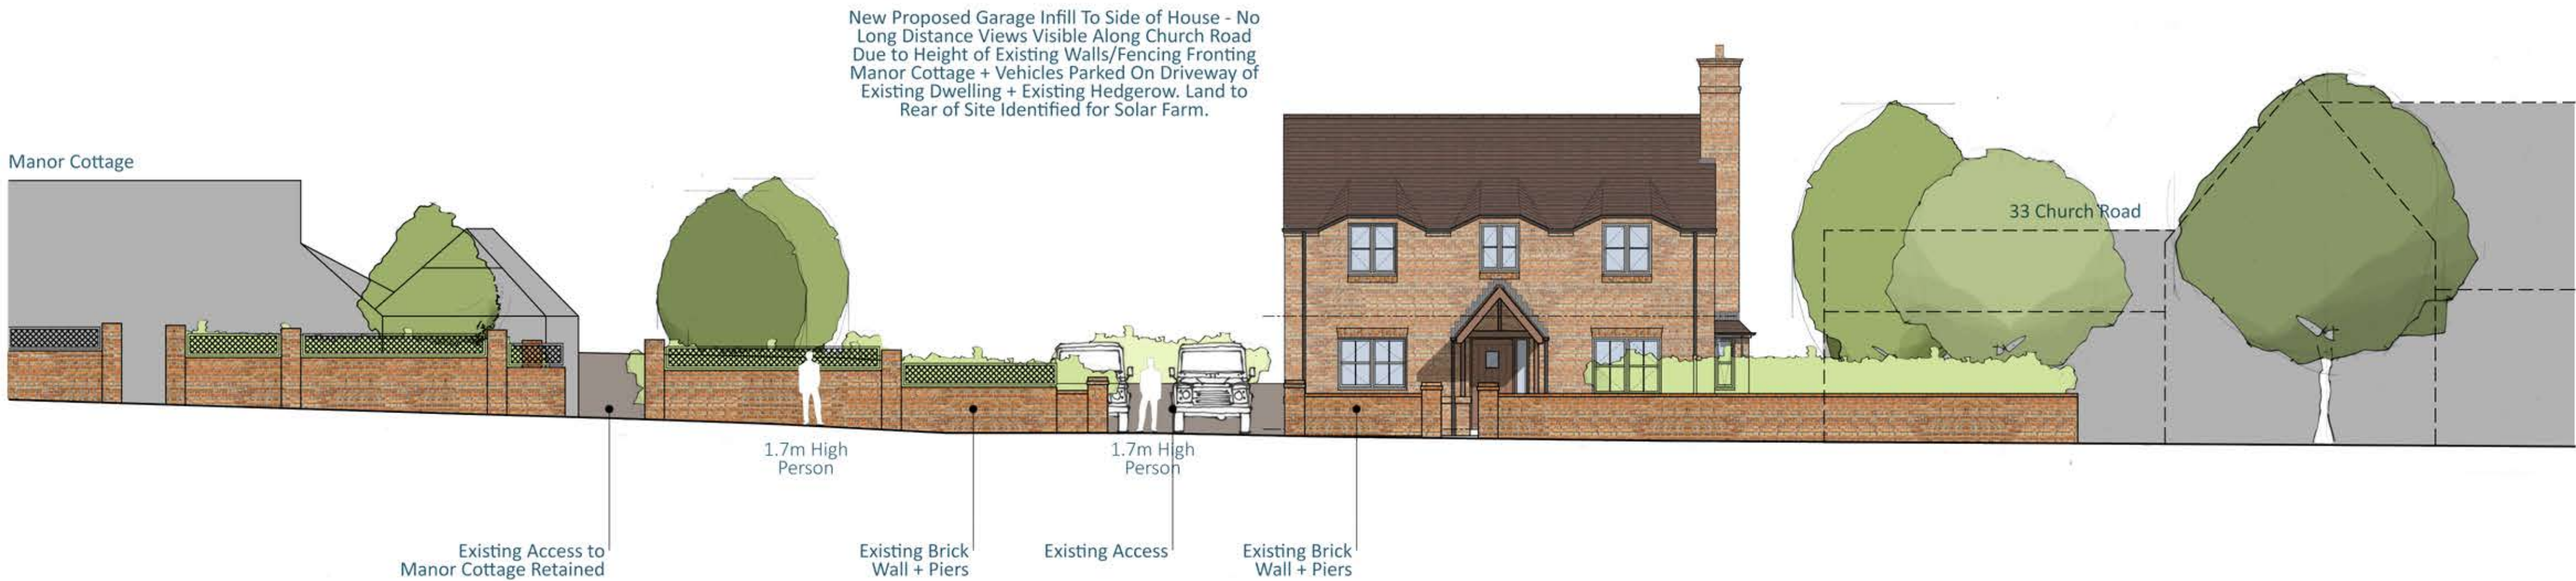

Existing Street Scene  
Scale 1:100

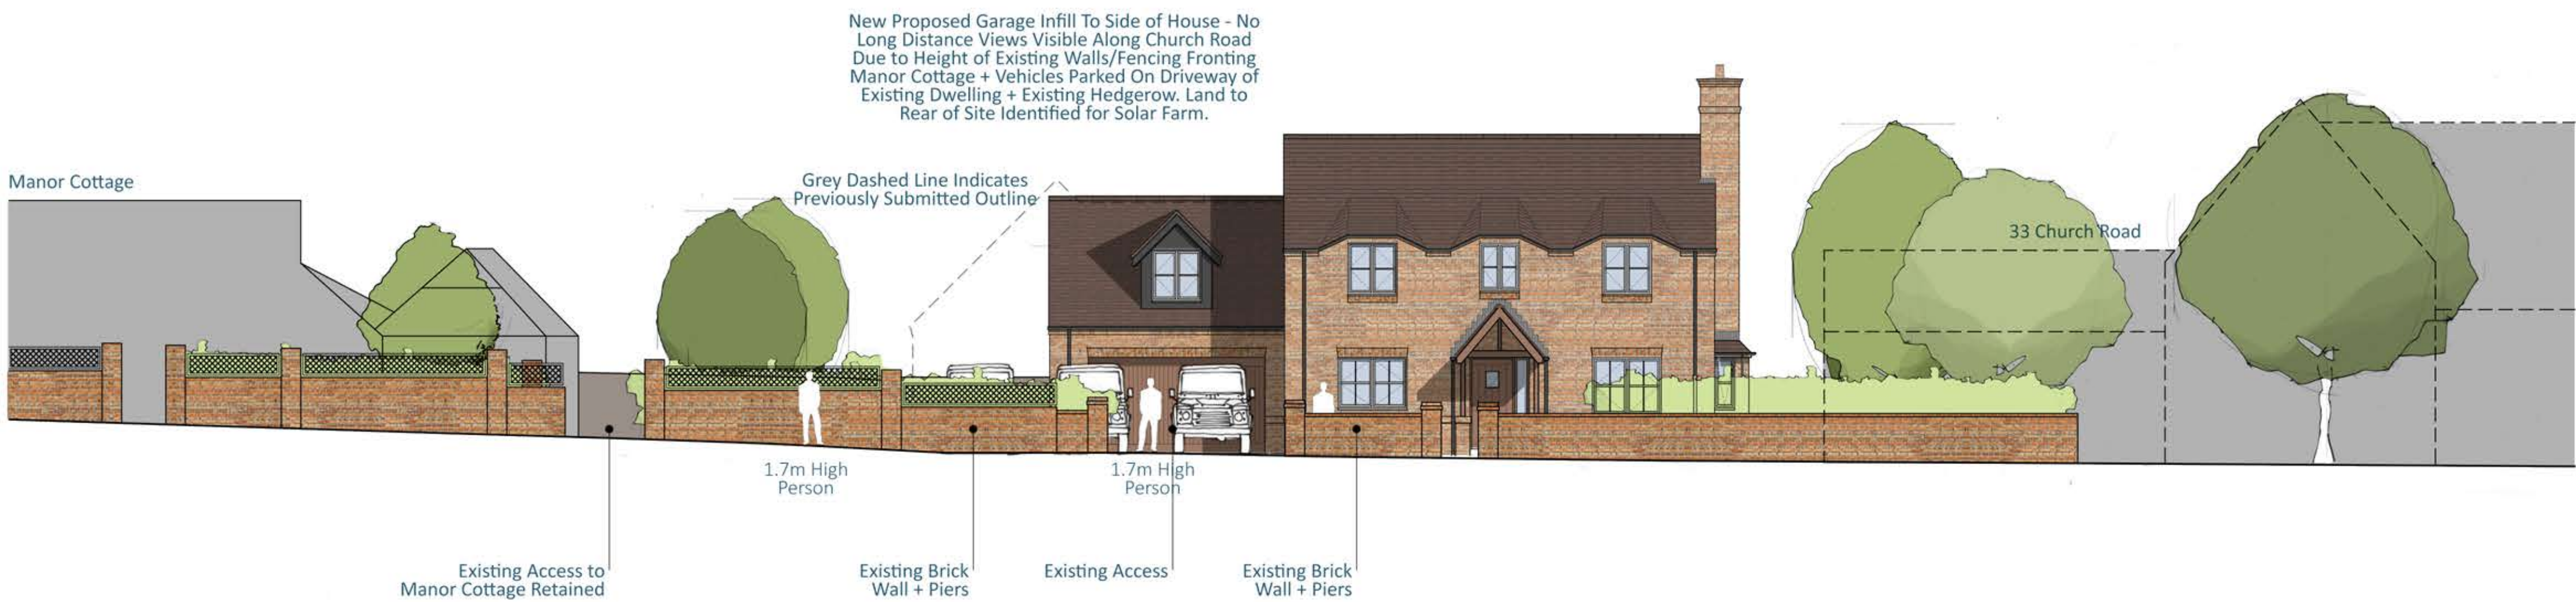

Proposed Street Scene  
Scale 1:100



0 1 5 10 20

Disclaimer

© This drawing is the copyright of Lawrence & Finley Architects Ltd. and may not be reproduced or used except by written permission.  
Figured dimensions to have precedence over scaling.  
Please read this drawing in conjunction with the specification.  
Check all site dimensions prior to any construction.  
Refer any discrepancies found to the Architects.

Revisions

A Revised In Line With Planners Comments 02/08/2023

Contact + Location

T 07974 834305  
E kristian@lfarchitects.co.uk  
  
Lawrence & Finley Architects Ltd.  
27 Templar Road,  
Ashby-De-La-Zouch,  
Leicestershire, LE65 2AD

Details

Client  
Job Title  
Job Type  
Drawing Title  
  
Job Number  
Drawing Number  
Scale  
Status  
  
Mr & Mrs T. Theobald  
27 Church Road, Nailstone  
Existing Residential Dwelling  
Proposed Street Scene  
  
255  
PL-07A  
1:100 A1  
PLANNING



LAWRENCE | FINLEY  
ARCHITECTS