



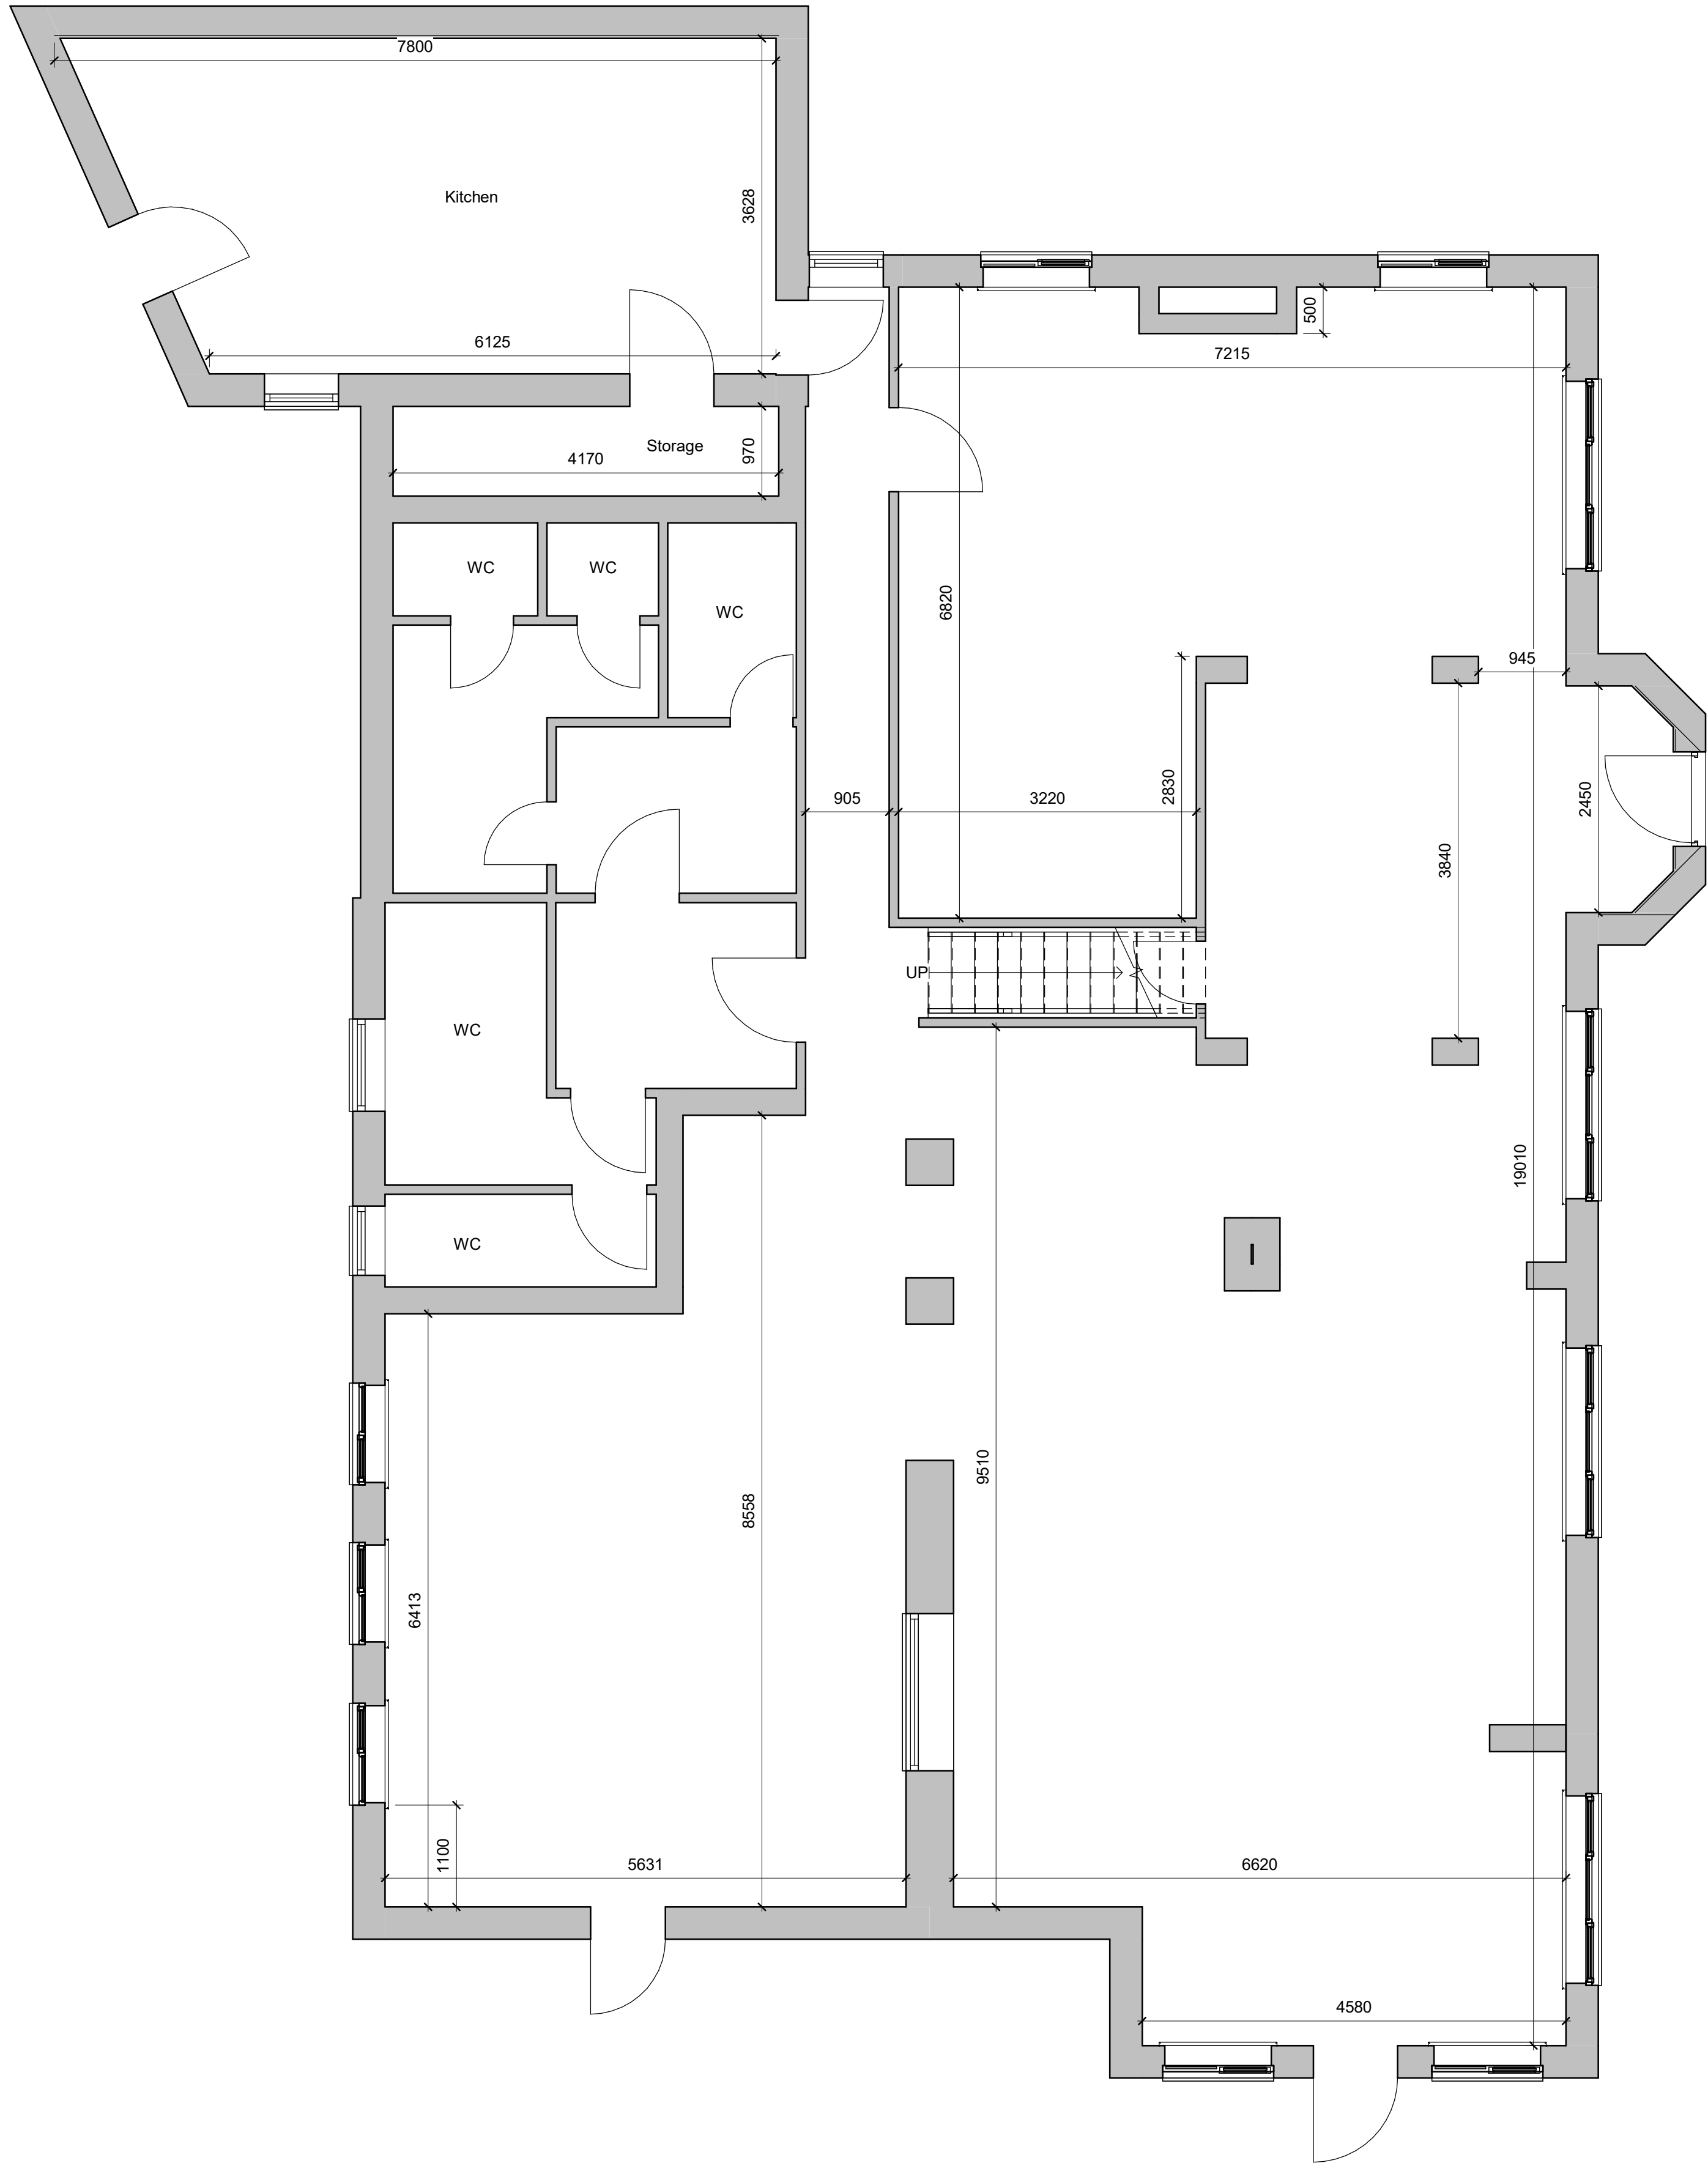

1 Existing Ground Floor
1 : 50

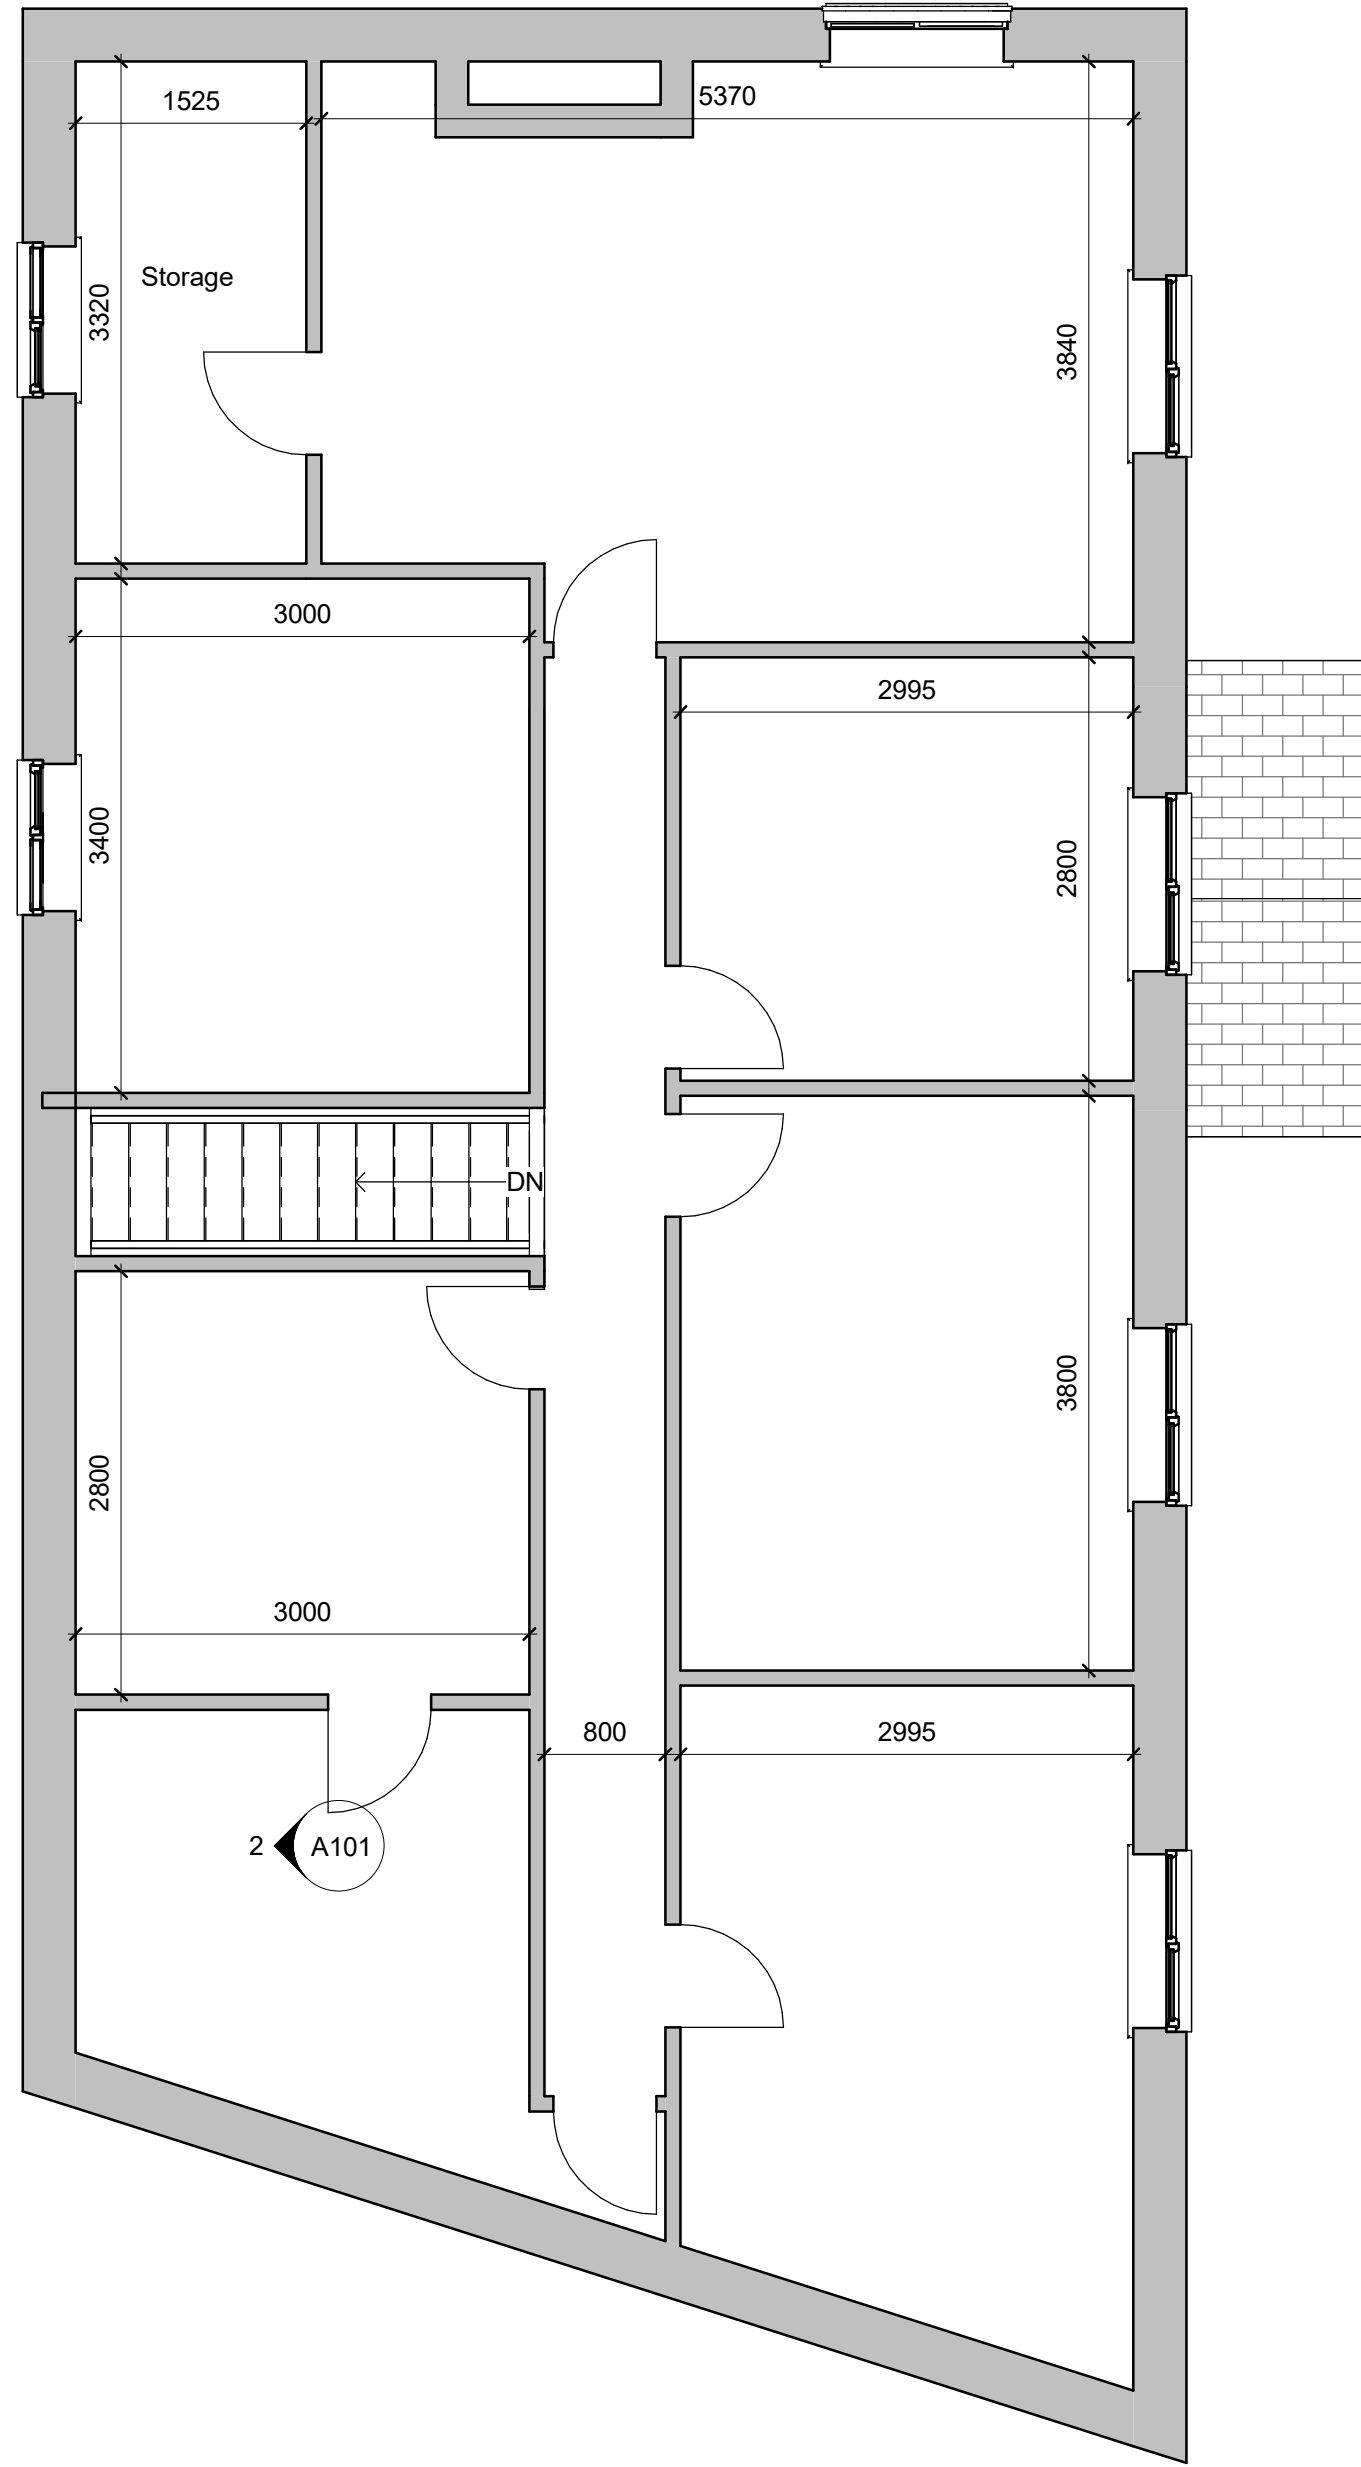


2 Existing First Floor
1 : 50

Notes:

Sample Notes

1	Revision 1			Date 1
REV	DESCRIPTION	BY	DATE	
STATUS: Preliminary				
CLIENT: Fezal				
DRAWER: Mohamed Joheb Patel				
SITE: 1 Wood Rd, Ellistown, Bagworth, Coalville LE67 1GE				
TITLE: The Cinnamon Tree				
SCALE AT A1: 1 : 50	DATE: Issue Date	DRAWN: MJP	CHECKED: MJP	
PROJECT NO: 0014	DRAWING NO: A100	REVISION: 1		

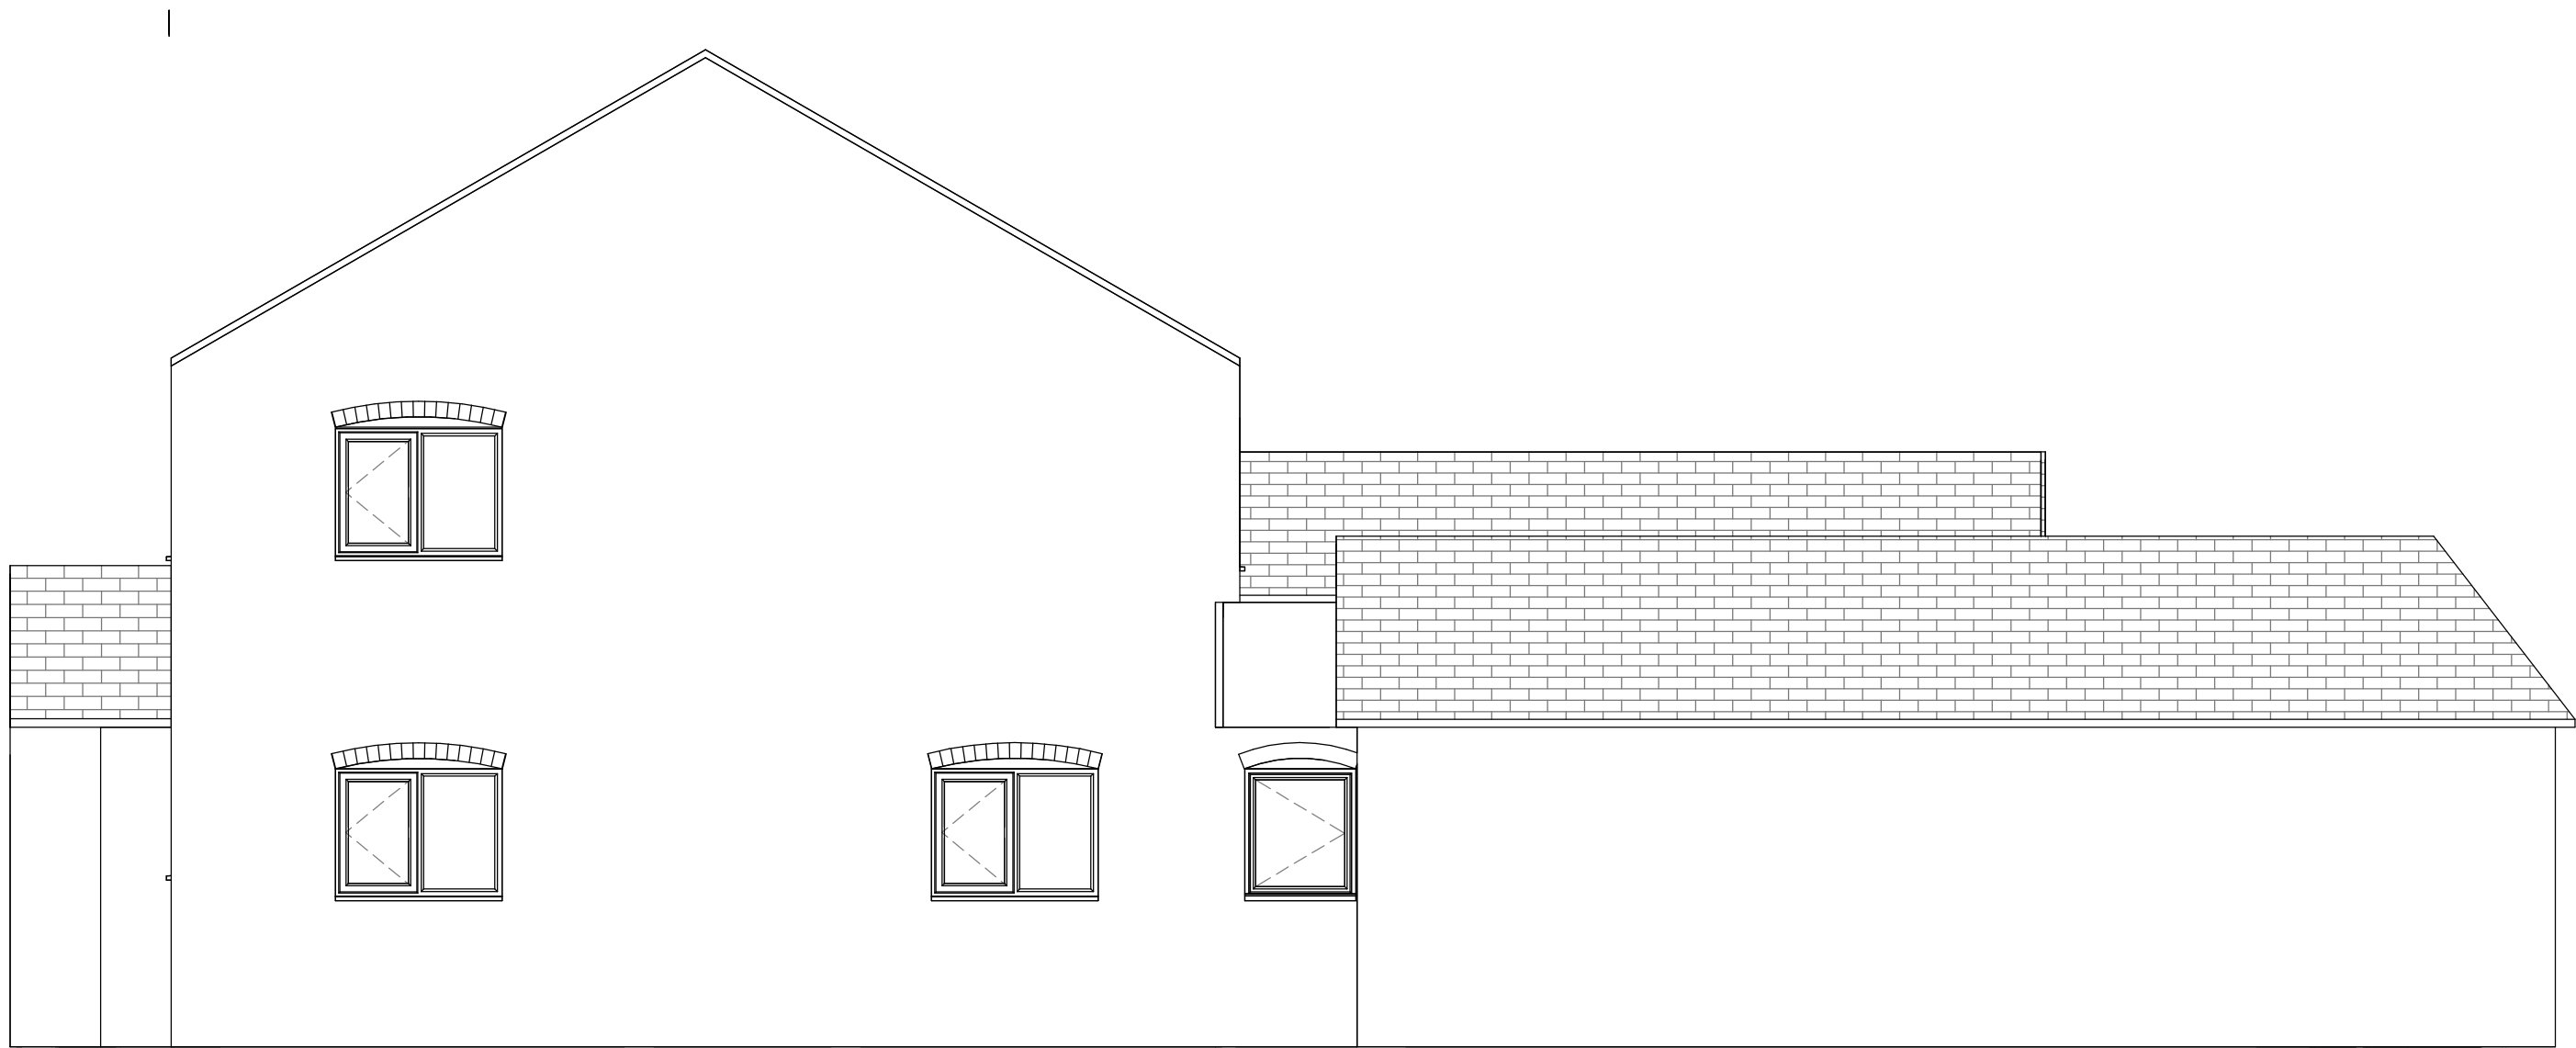

1 North
1 : 50




2 East
1 : 50


Notes:

Sample Notes

1	Revision 1		Date 1
REV	DESCRIPTION	BY	DATE
STATUS: Preliminary			
CLIENT: Fezal			
DRAWER: Mohamed Joheb Patel			
SITE: 1 Wood Rd, Ellistown, Bagworth, Coalville LE67 1GE			
TITLE: The Cinnamon Tree			
SCALE AT A1: 1 : 50	DATE: Issue Date	DRAWN: MJP	CHECKED: MJP
PROJECT NO: 0014	DRAWING NO: A101	REVISION: 1	

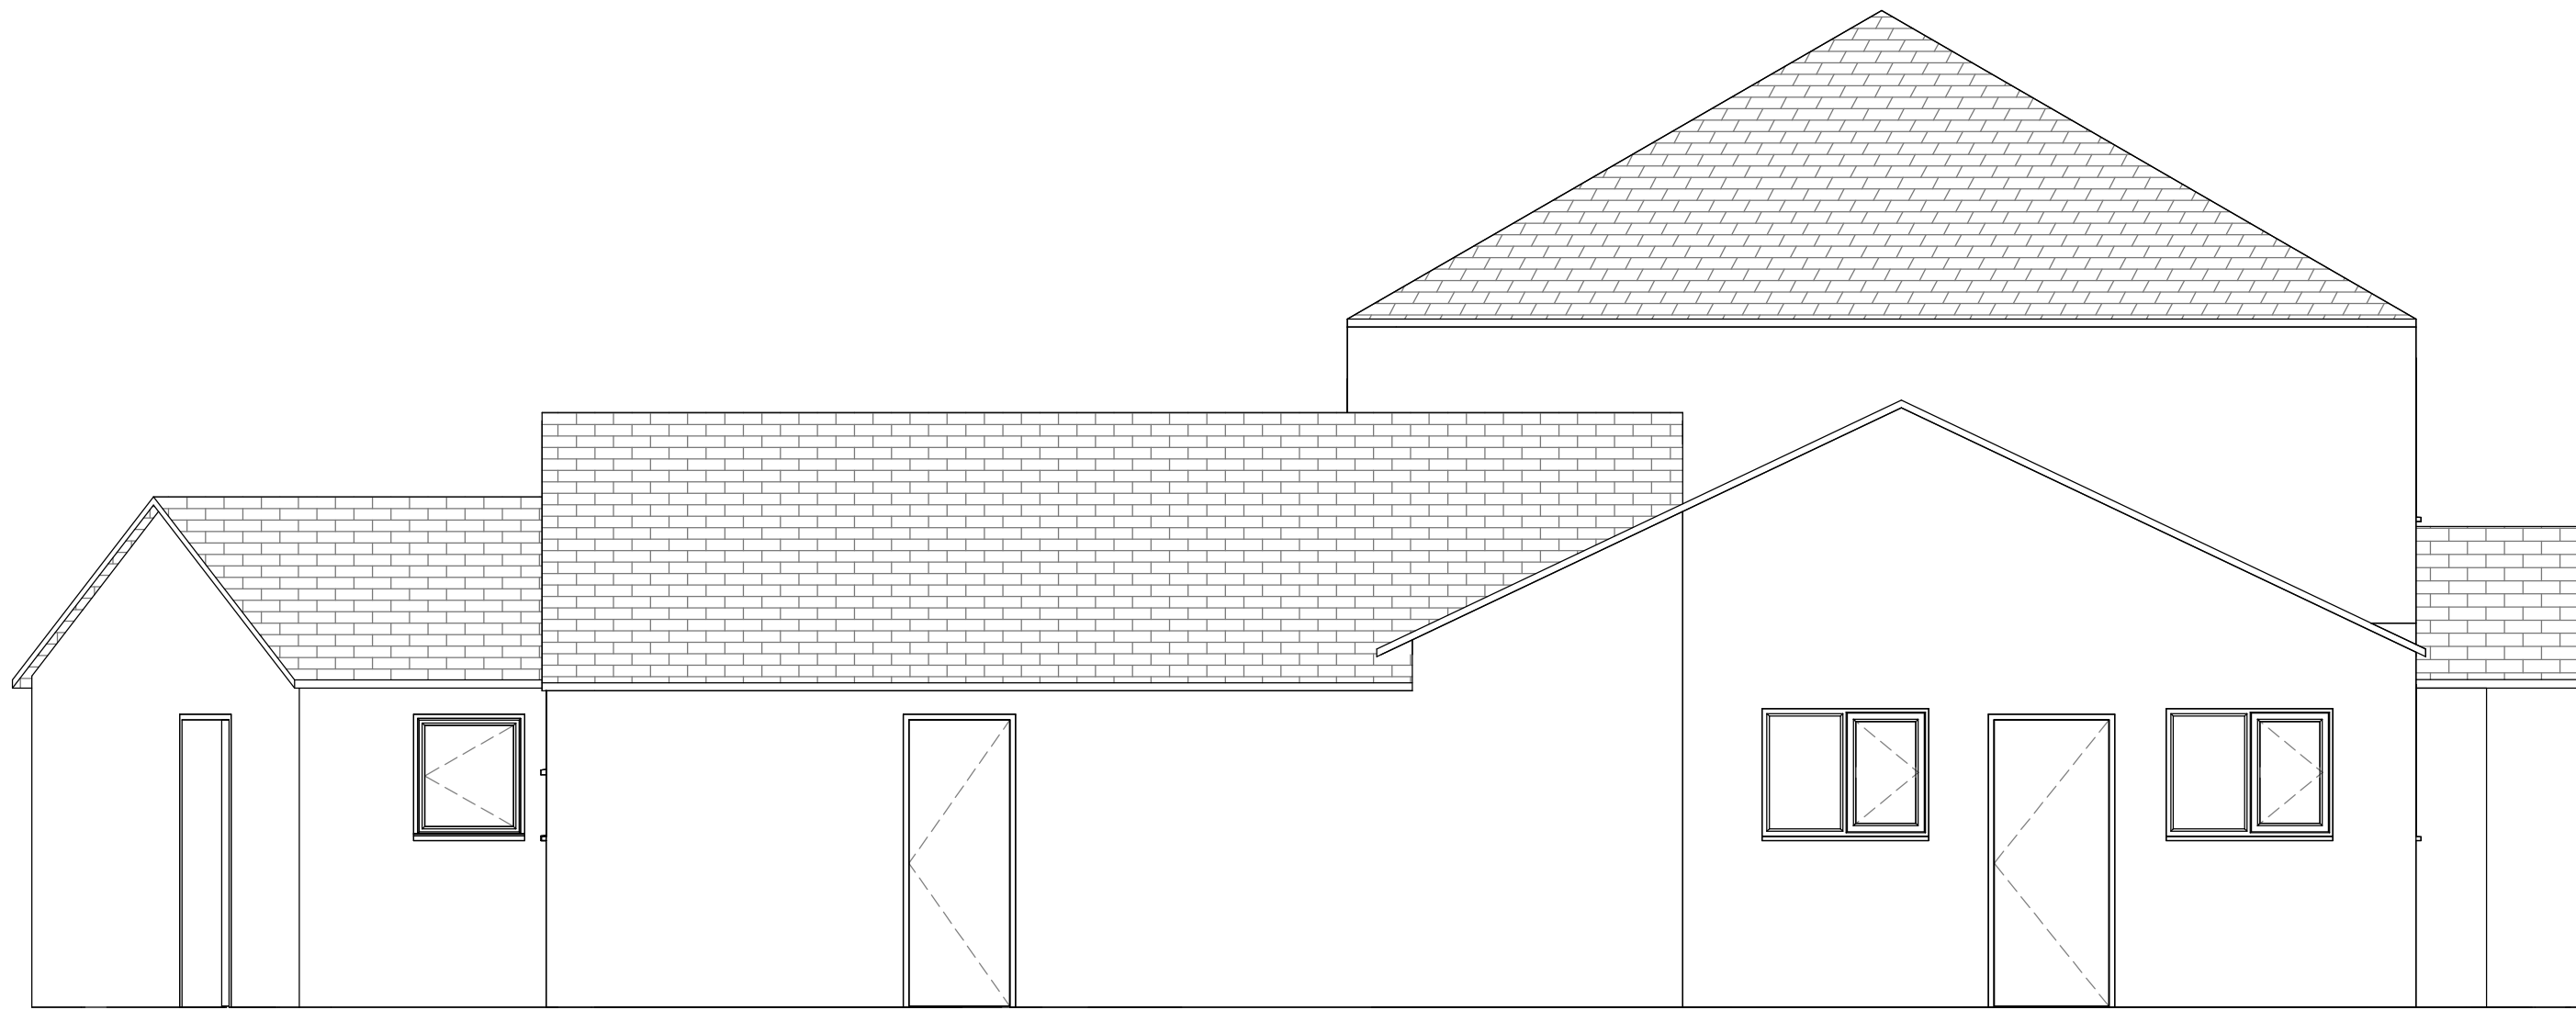

1 South
1 : 50

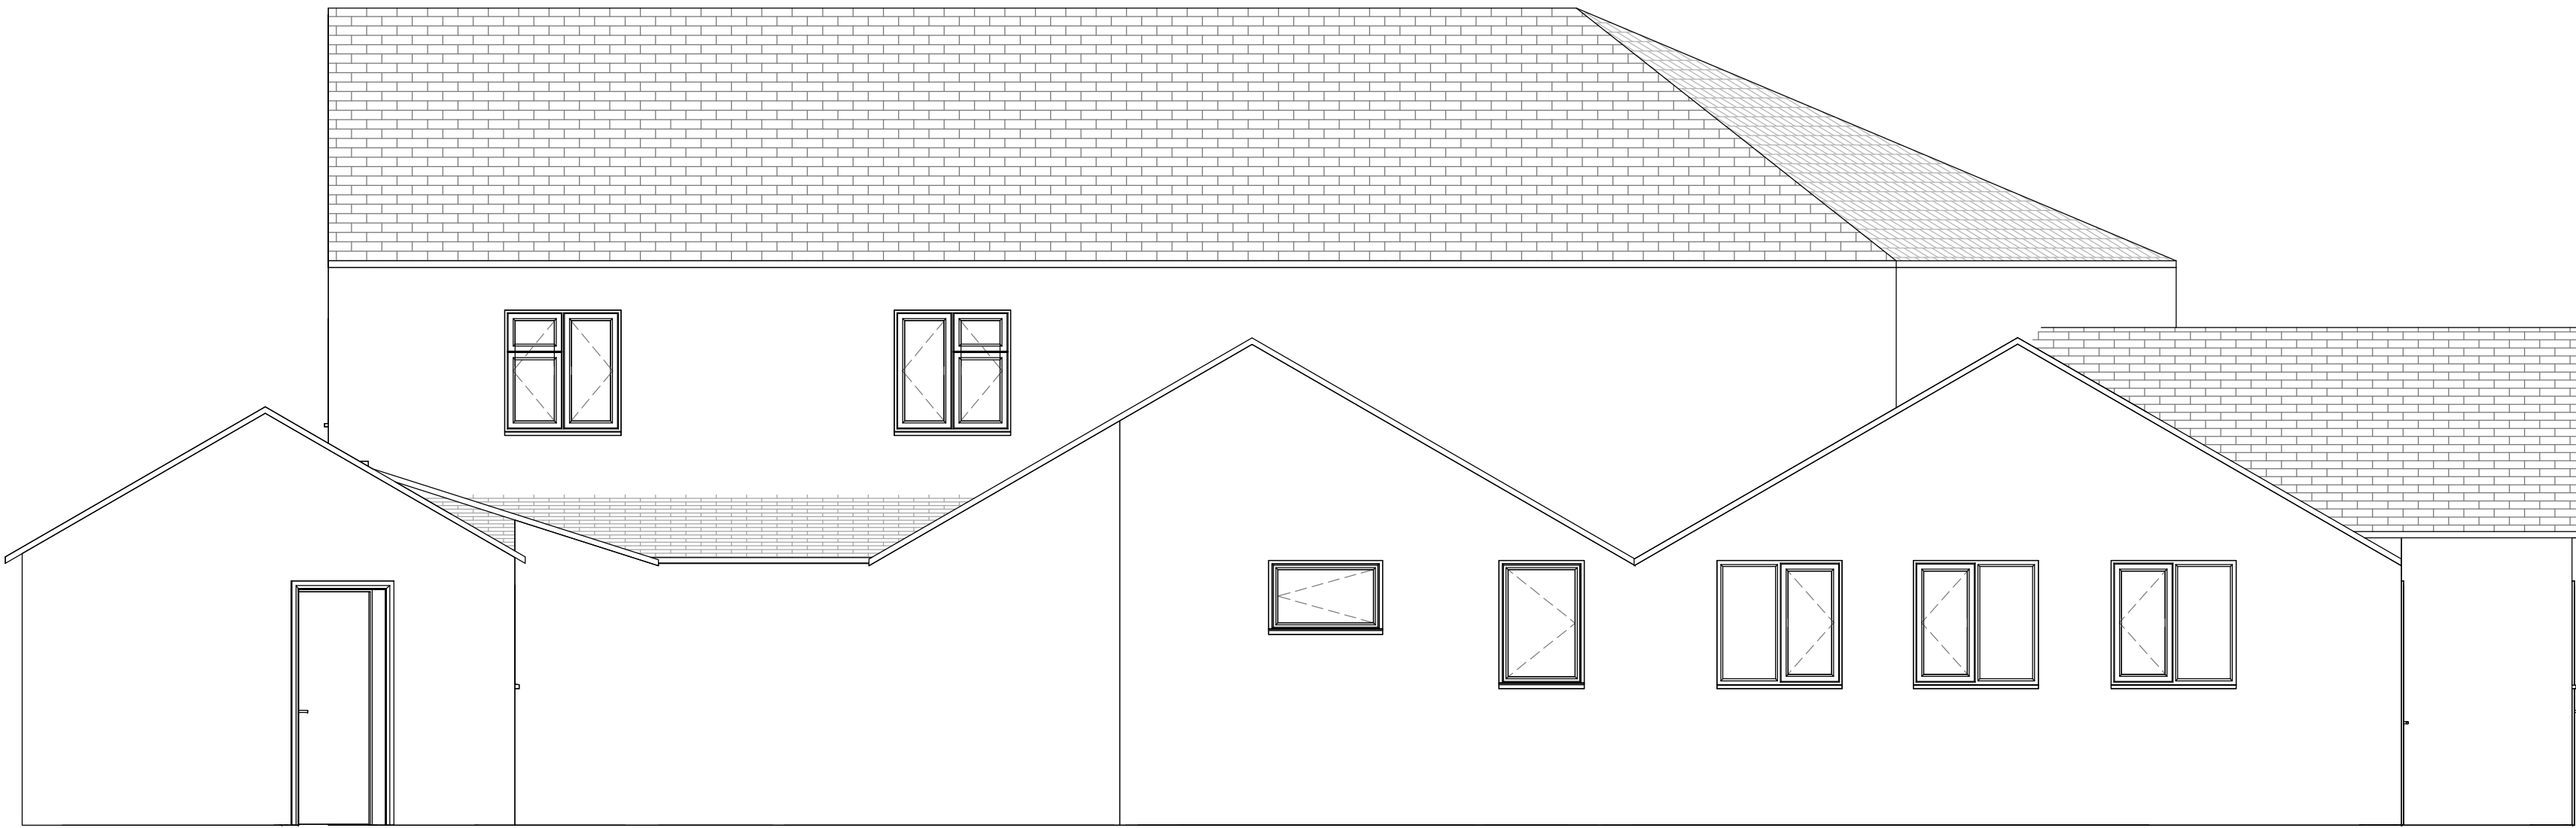

2 West
1 : 50

Notes:

Sample Notes

1	Revision 1		Date 1
REV	DESCRIPTION	BY	DATE
STATUS: Preliminary			
CLIENT: Fezal			
DRAWER: Mohamed Joheb Patel			
SITE: 1 Wood Rd, Ellistown, Bagworth, Coalville LE67 1GE			
TITLE: The Cinnamon Tree			
SCALE AT A1: 1 : 50	DATE: Issue Date	DRAWN: MJP	CHECKED: MJP
PROJECT NO: 0014	DRAWING NO: A102	REVISION: 1	