

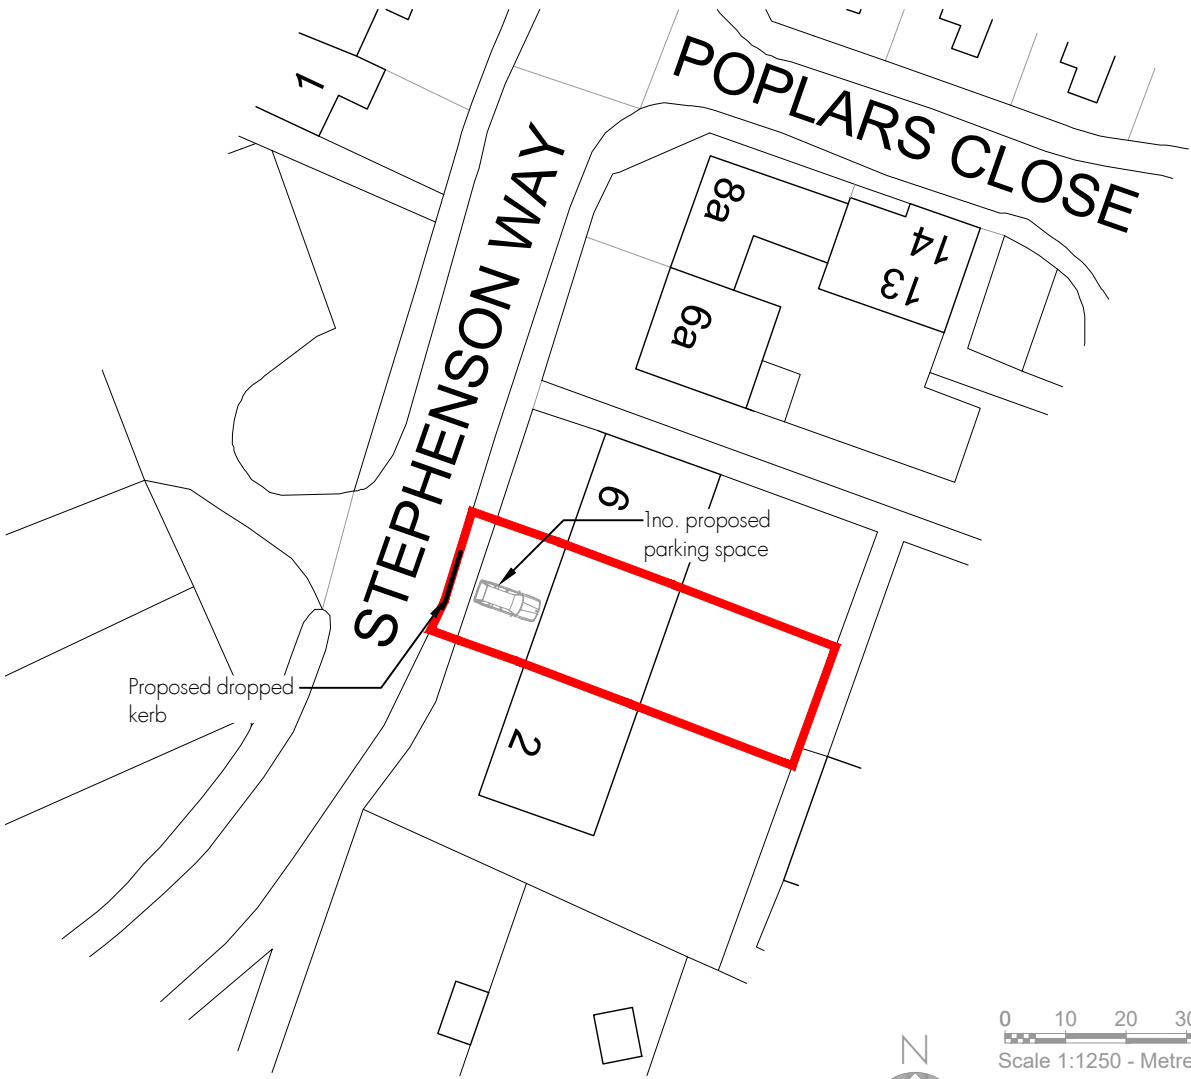


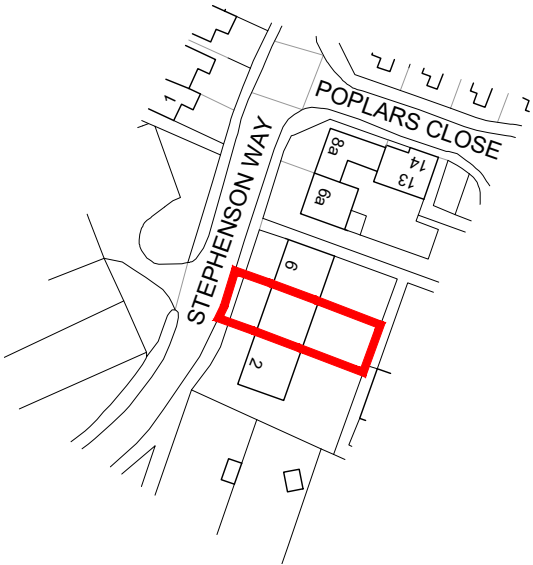

Block Plan – Scale 1:500

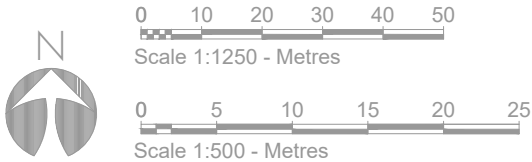

Site Location Plan – Scale 1:1250

 **RM James**
Architectural Design and Technology

0116 286 6370
enquiries@rmjames.co.uk
www.rmjames.co.uk



CLIENT		
HBBC		
PROJECT		
Dropped Kerb and Hardstanding 4 Stephenson Way, Groby		
DRAWING		
Site Location Plan Block Plan		
SCALE	as noted @ A4	DATE May 2024
STATUS PLANNING		
PROJECT No	DRAWING No	REVISION
19/313	19/313 SW01	/