




PHOTO OF EXISTING
CONDENSING UNIT LAYOUT

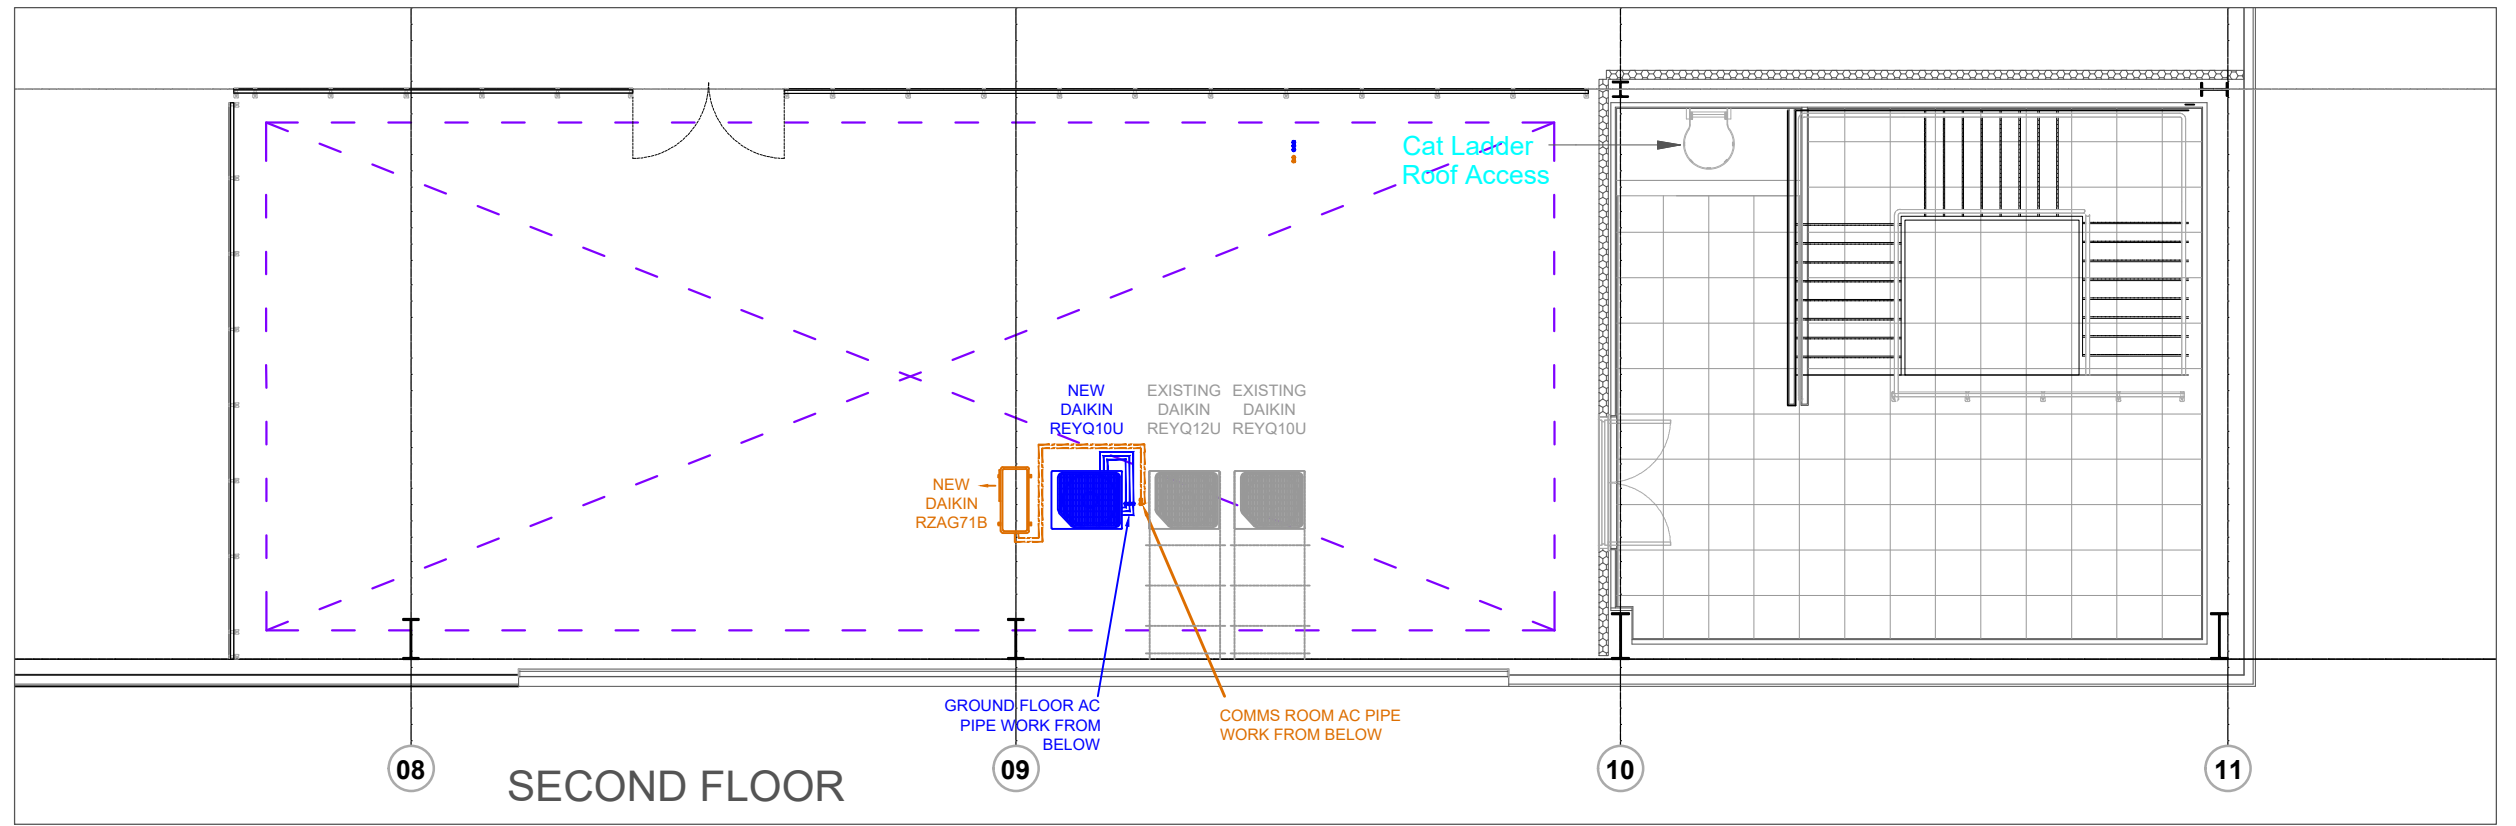

SECOND FLOOR

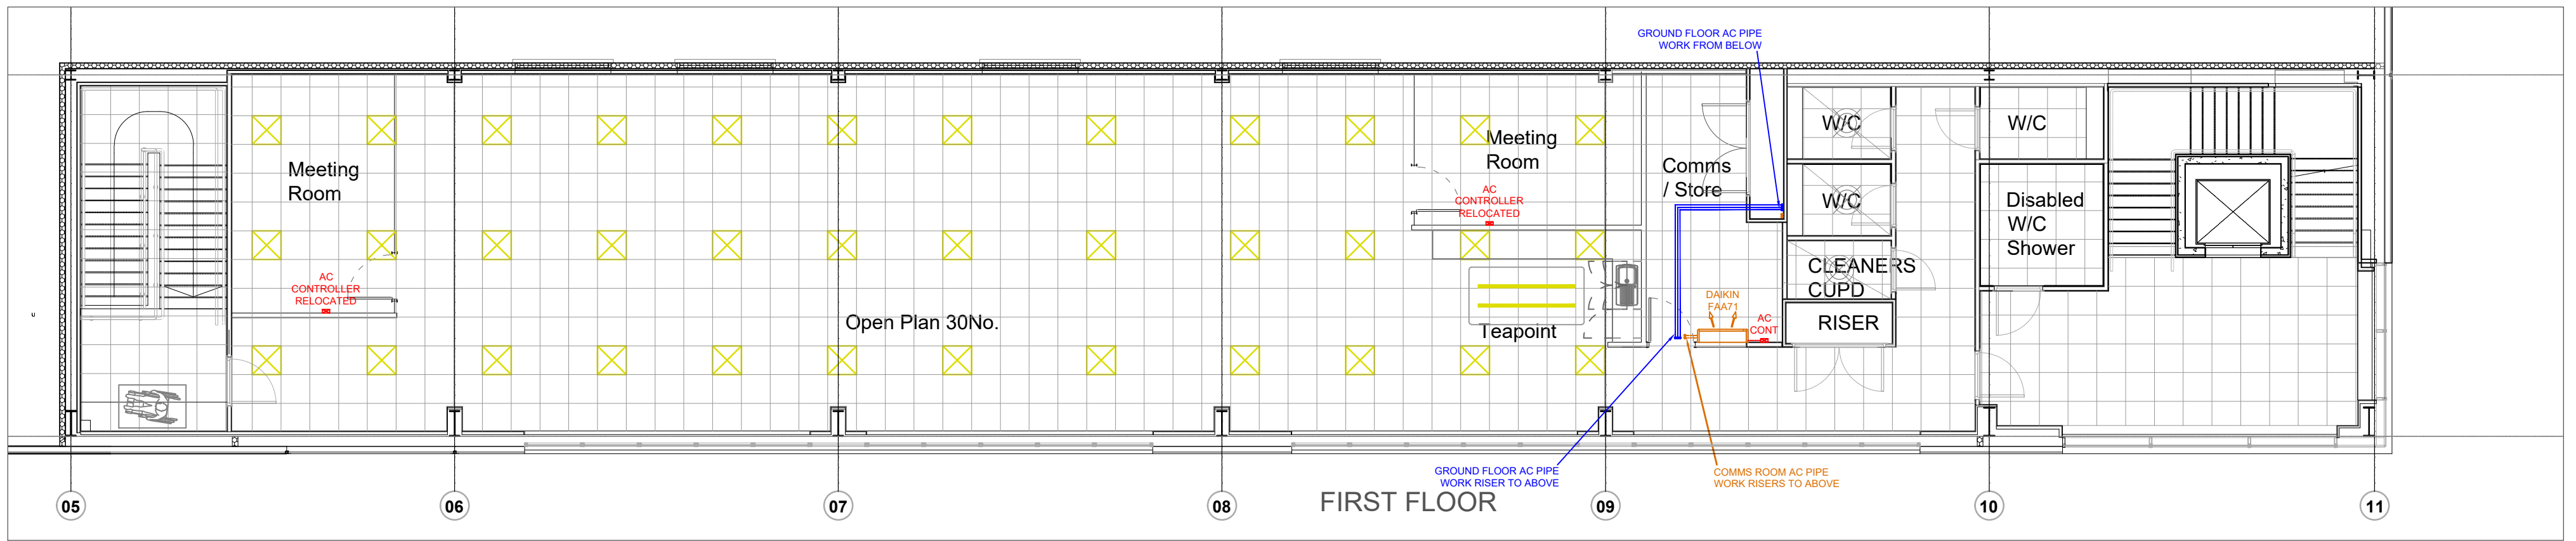

FIRST FLOOR

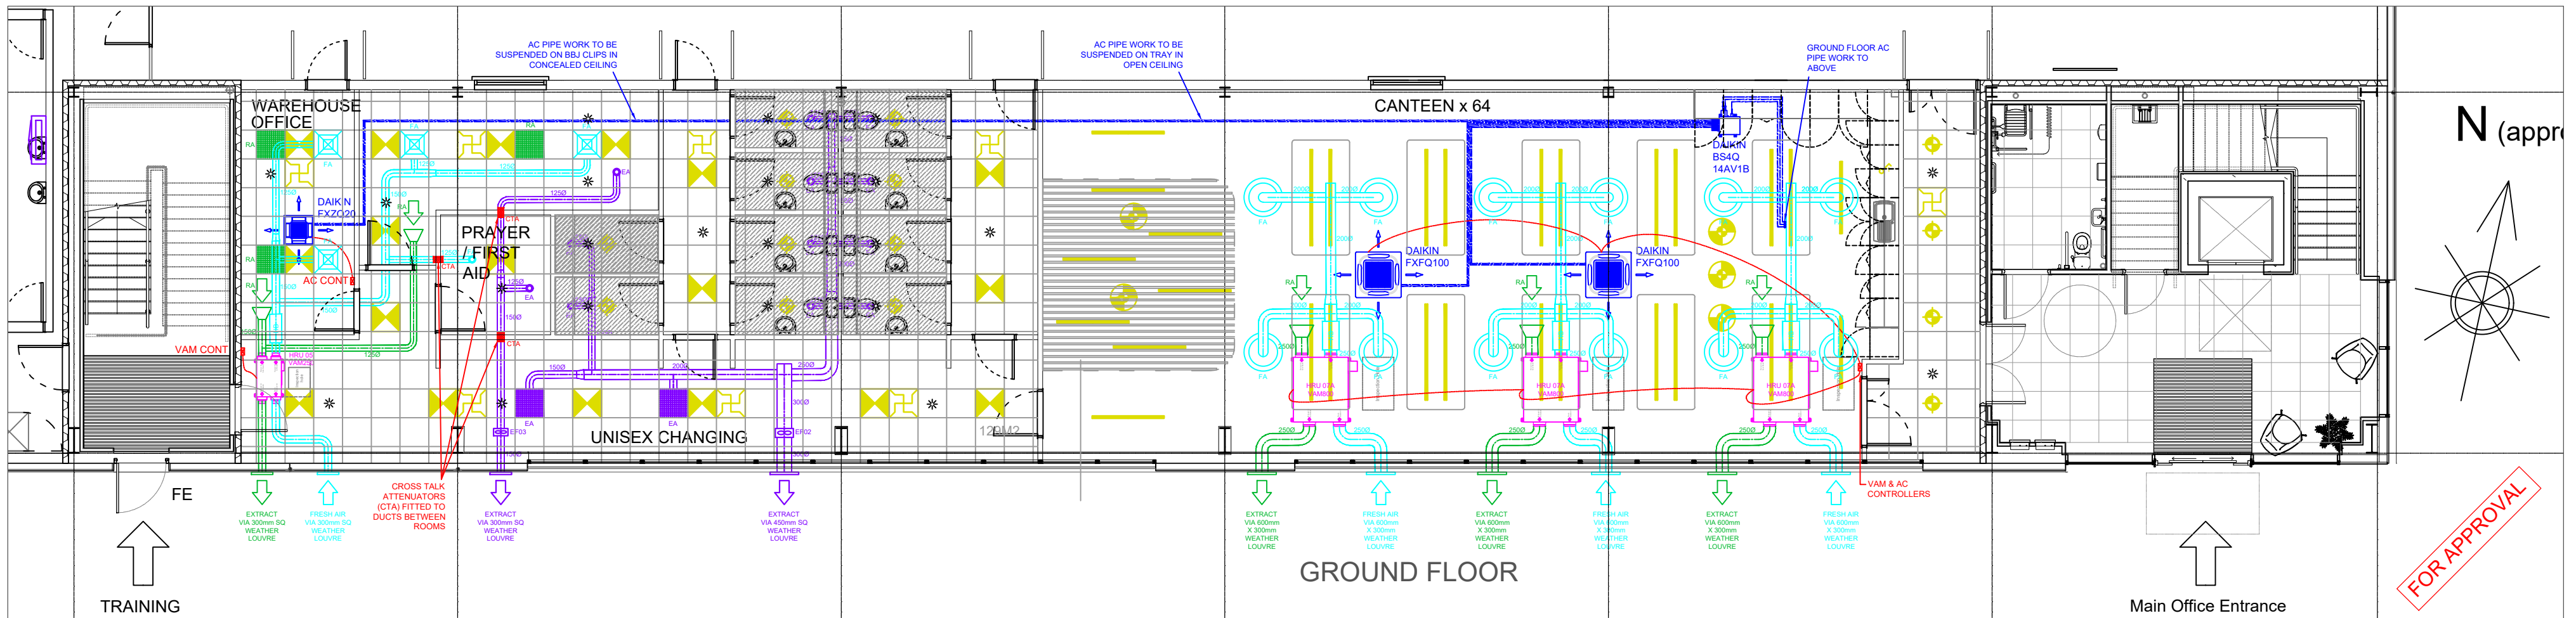

GROUND FLOOR



FOR APPROVAL



Revision	P02	24.07.24	25.07.24
Date	AY	AY	AY
Drawn	AY	AY	AY
Amendment	1st ISSUE		

Client: APSS LTD

Project: OCTOPUS ENERGY HINCKLEY

Title: AIR CONDITIONING & VENTILATION WORKS GROUND & FIRST FLOORS

Scale:	1:100 @ A2	Drawn By:	AY	Checked By:	RW	Job No.:	DB5194
Status:	S4	Revision:	P02				
Drawing No.:	DB5194-ADC-ZZ-ZZ-DR-M-0001						