

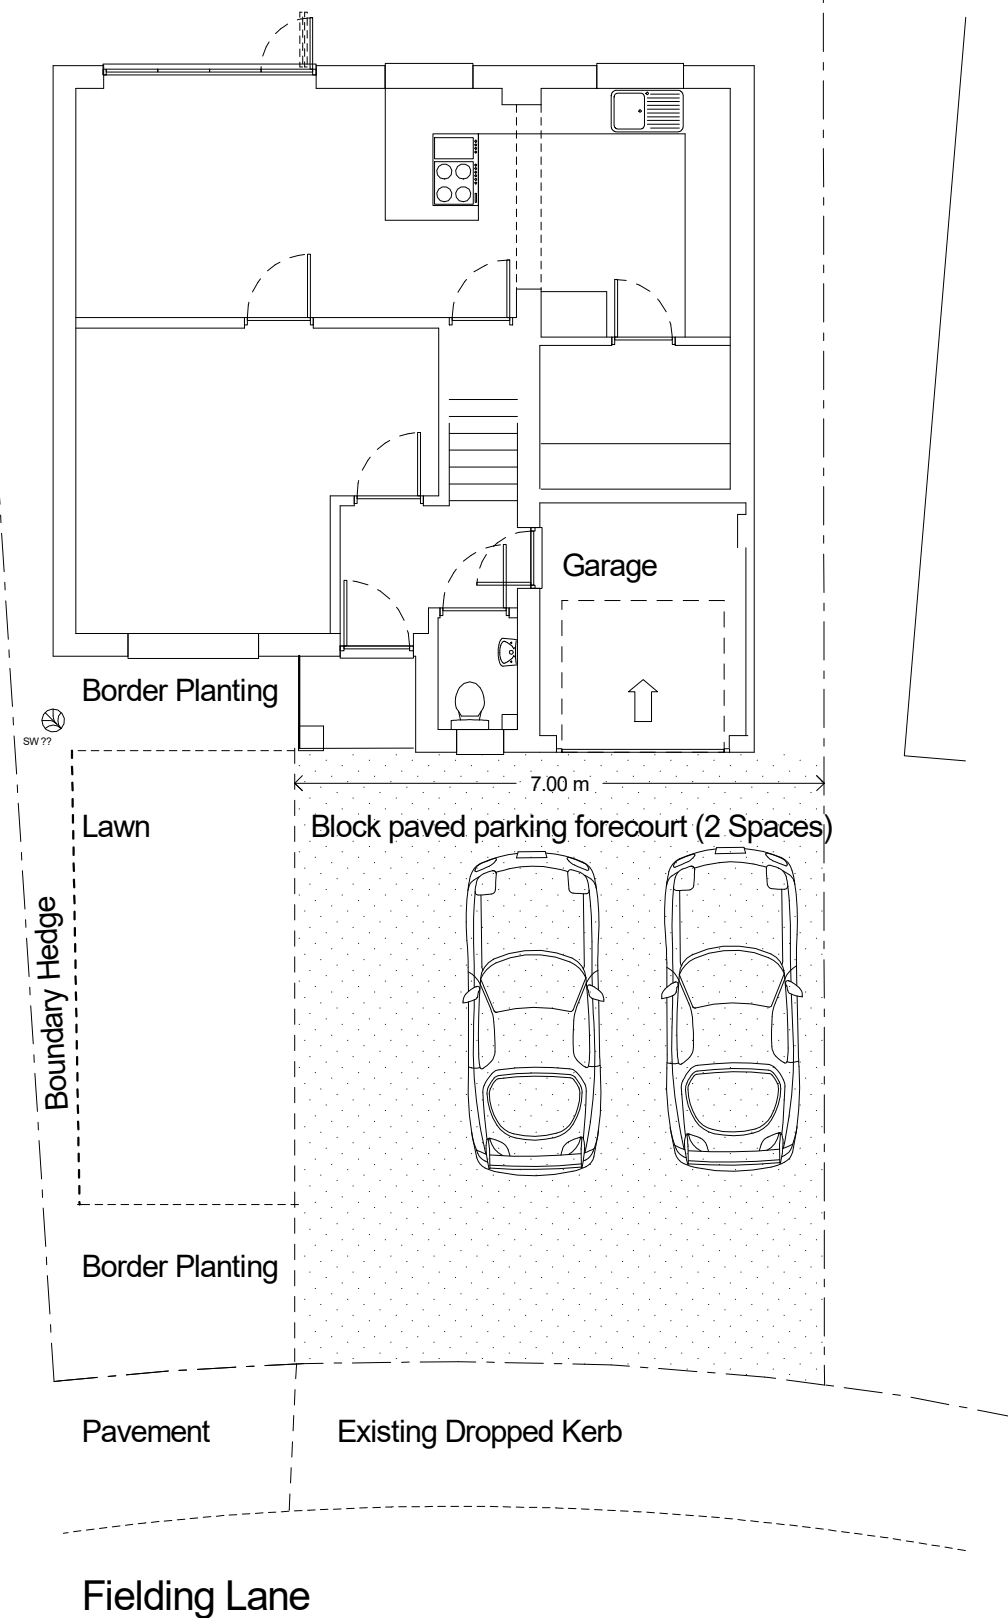


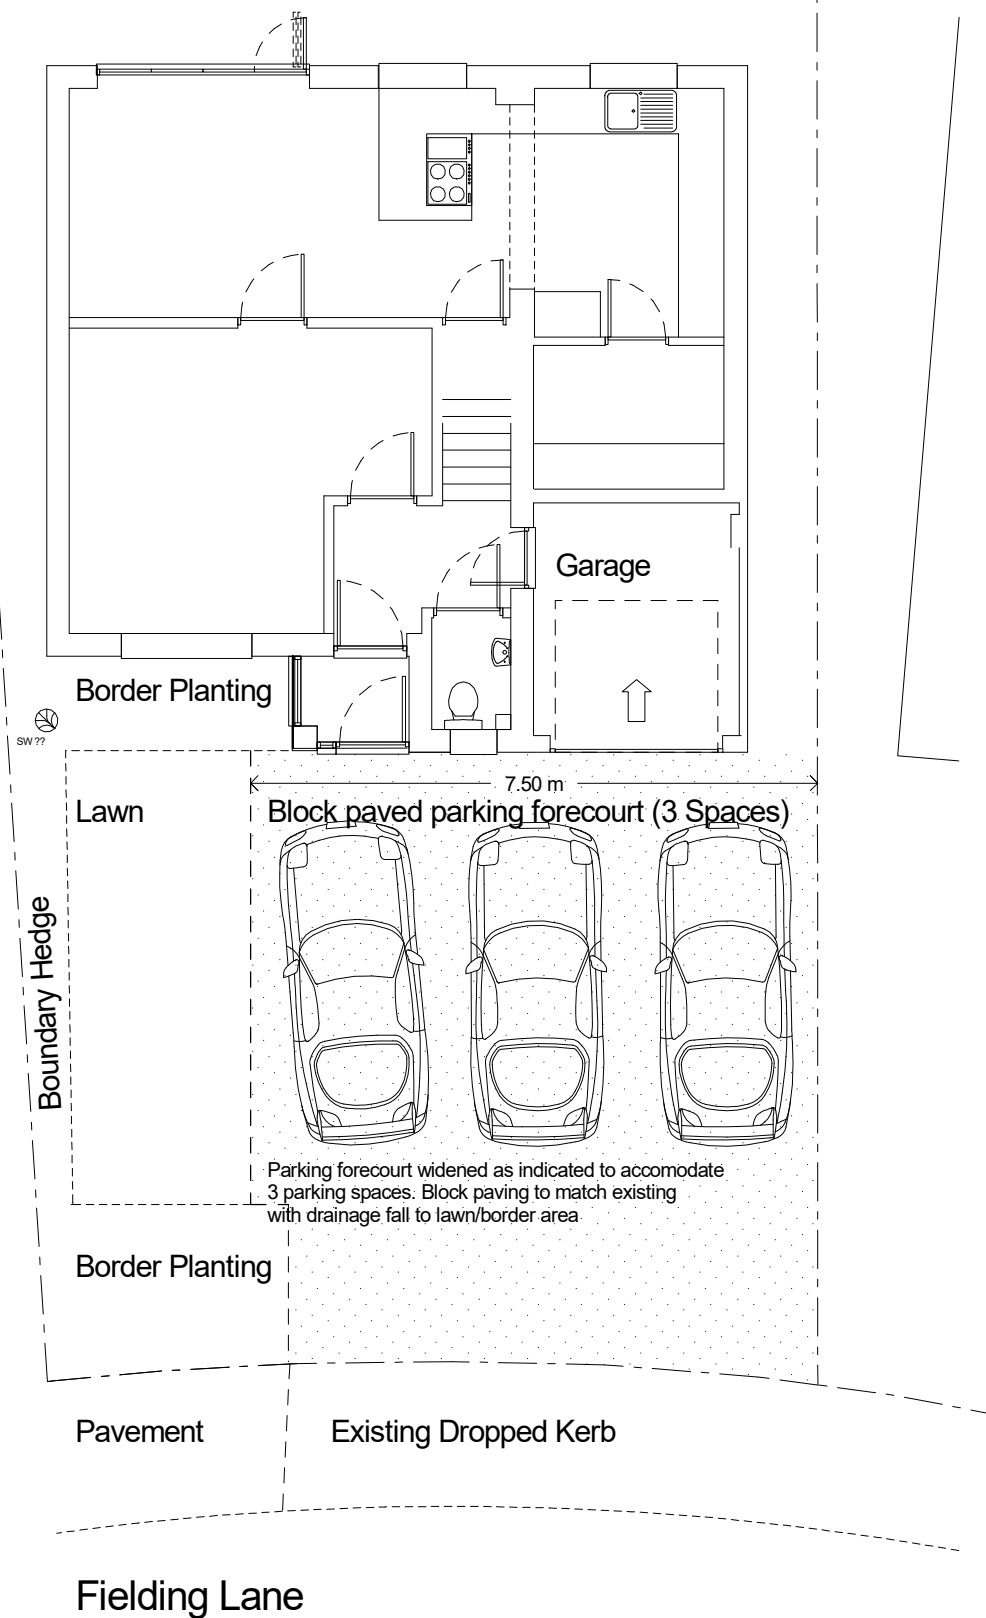


Existing Parking Plan Scale 1:100

Scale 1:100

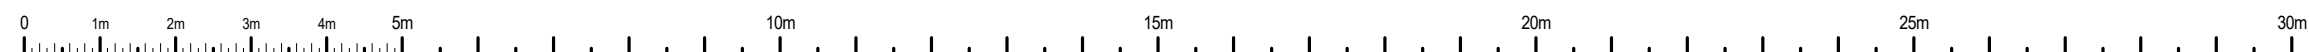

Proposed Parking Plan Scale 1:100

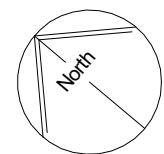

Rev. Date Revision Note

- - -

All dimensions to be checked on site but may be scaled for Planning Purposes		
Drawn by	BC	
Date	March 2026	
Project	10 Fielding Lane Ratby	
Drawing	Parking Plans Existing and Proposed	
Scale	Job No.	Drawing No.
1:100	6008	8 -