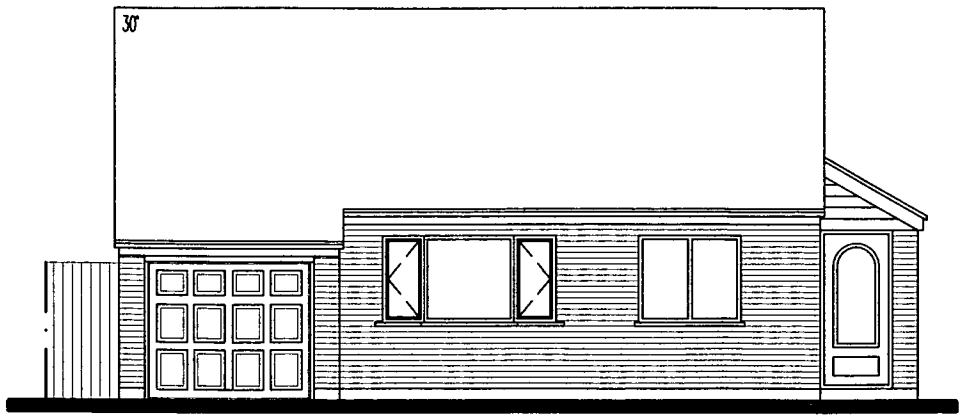

EXISTING FRONT ELEVATION

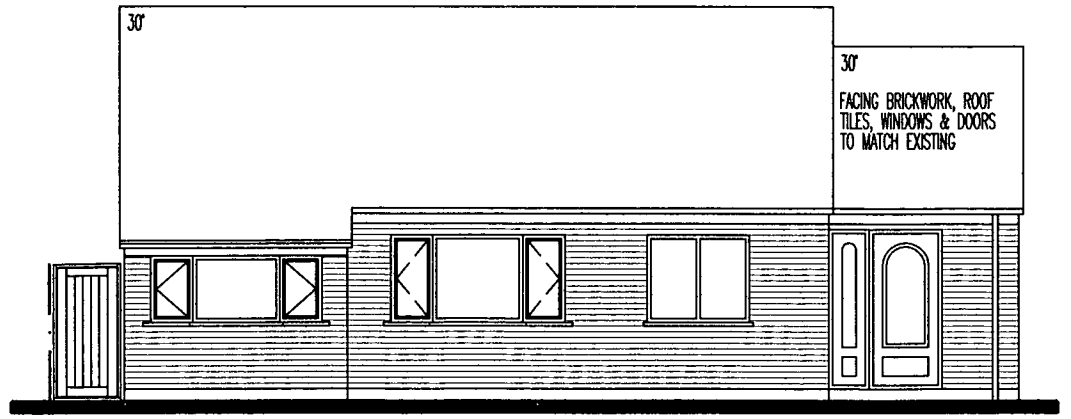

PROPOSED FRONT ELEVATION

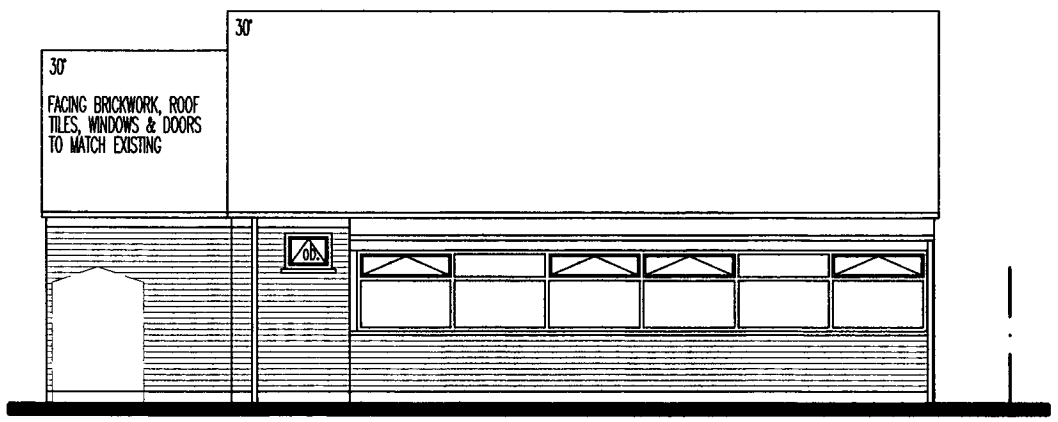

PROPOSED REAR ELEVATION ob. - DENOTES OBSCURE GLASS

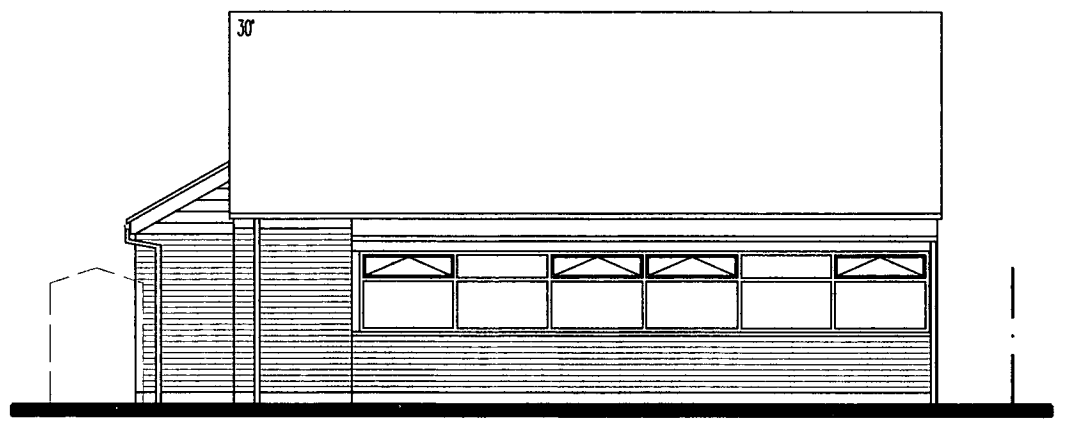

EXISTING REAR ELEVATION

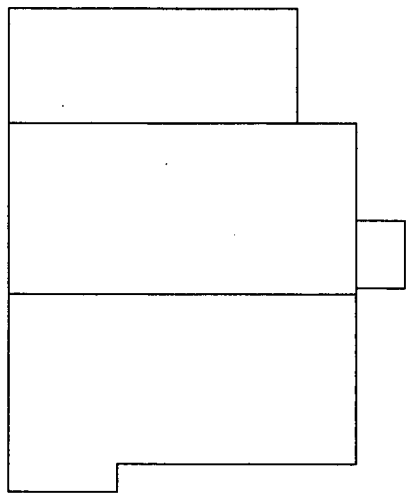

EXISTING ROOF PLAN

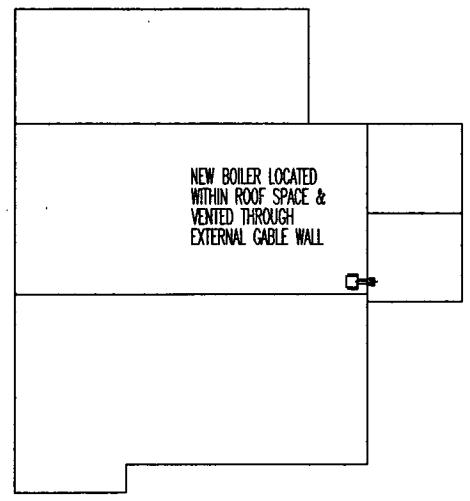

PROPOSED ROOF PLAN

DEVELOPMENT SERVICES
2 9 APR 2010
RECEIVED

Rev.	Date	Description	By	Chk'd
A01	22.03.2010	BED 2 SPLAYED WINDOW ADDED	SJN	

Client	MR & MRS LINDSAY @ 29 KIRKBY RD, DESFORD, LEICESTER. LE9 9JH.	Drawn by: SJN	Checked by:
Project	SINGLE STOREY EXTENSION, INT & EXTERNAL ALTERATIONS	Scale: 1:100 & 1:200 @ A3	Date: NOV. 2009
Drawing Title	EXISTING & PROPOSED FRONT & REAR ELEVATIONS & ROOF PLAN	Project No.: 2009	Dwg. No.: BKR[21]001 Revision: A01