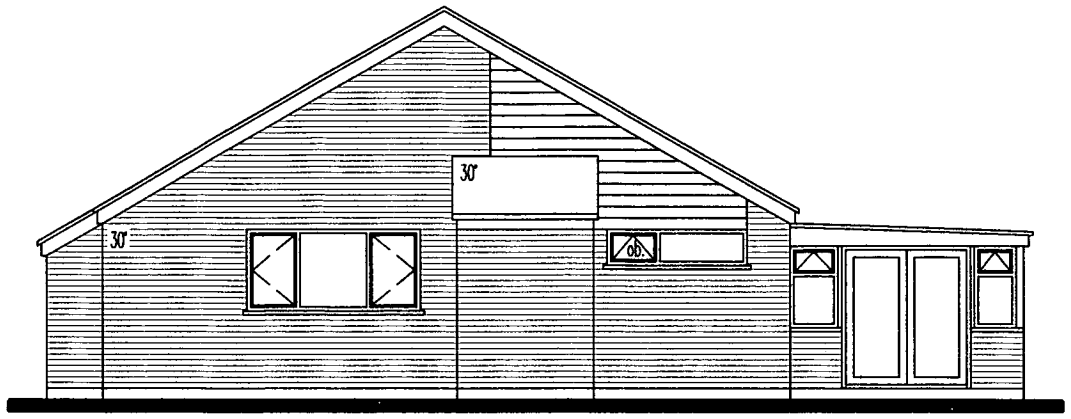

EXISTING SIDE ELEVATION

ob. - DENOTES OBSCURE GLASS

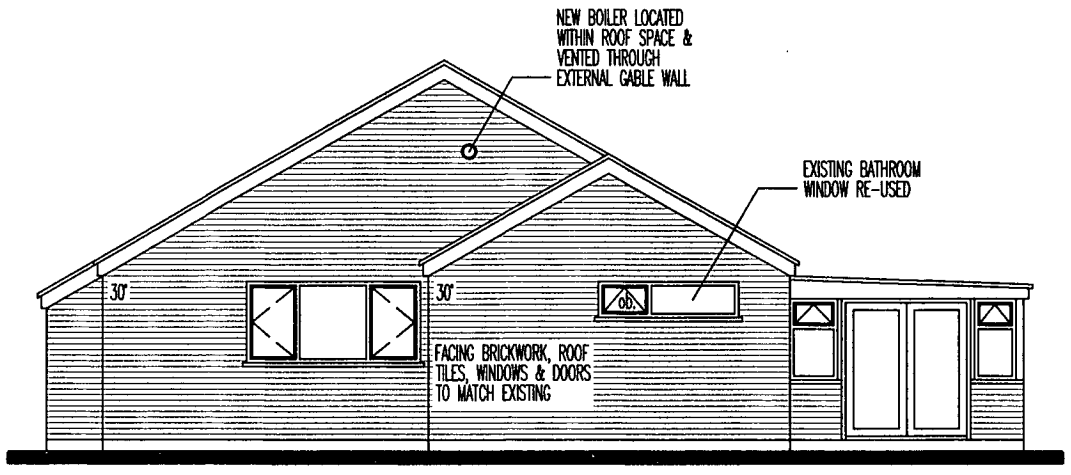

PROPOSED SIDE ELEVATION

ob. - DENOTES OBSCURE GLASS

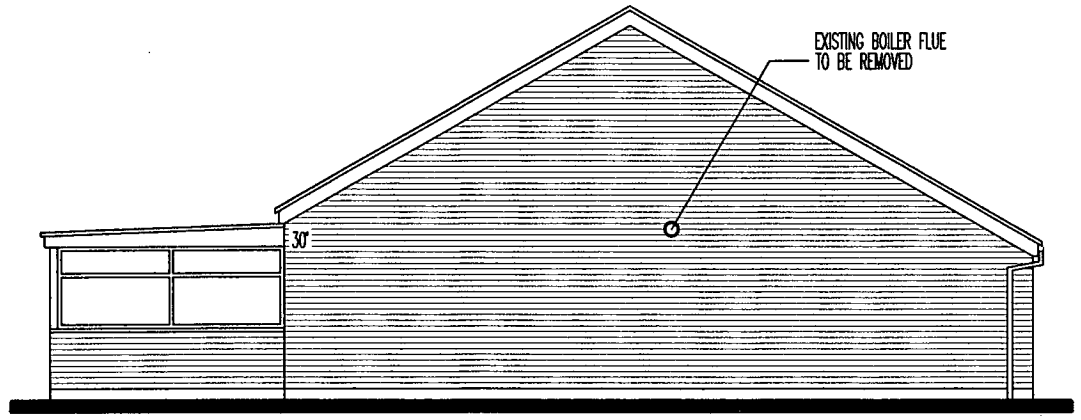

EXISTING SIDE ELEVATION

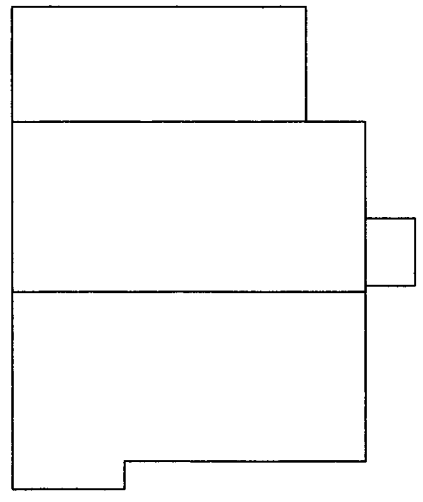

EXISTING ROOF PLAN

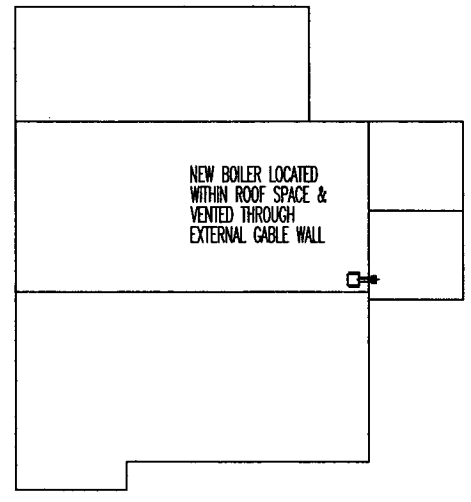

PROPOSED ROOF PLAN

DEVELOPMENT SERVICES
20 APR 2010
RECEIVED

Rev.	Date	Description	By	Chk'd
A01	22.03.2010	BOILER LOCATED WITHIN ROOF SPACE & VENTED THROUGH EXTERNAL GABLE WALL	SJN	

Client	MR & MRS LINDSAY @ 29 KIRKBY RD, DESFORD, LEICESTER. LE9 9JH.	Drawn by: SJN	Checked by:
Project	SINGLE STOREY EXTENSION, INT & EXTERNAL ALTERATIONS	Scale: 1:100 & 1:200 @ A3	Date: NOV. 2009
Drawing Title	EXISTING & PROPOSED SIDE ELEVATIONS & ROOF PLAN	Project No.: 2009	Dwg. No.: BKR[21]002 Revision: A01