

SOUTH ELEVATION

NORTH ELEVATION

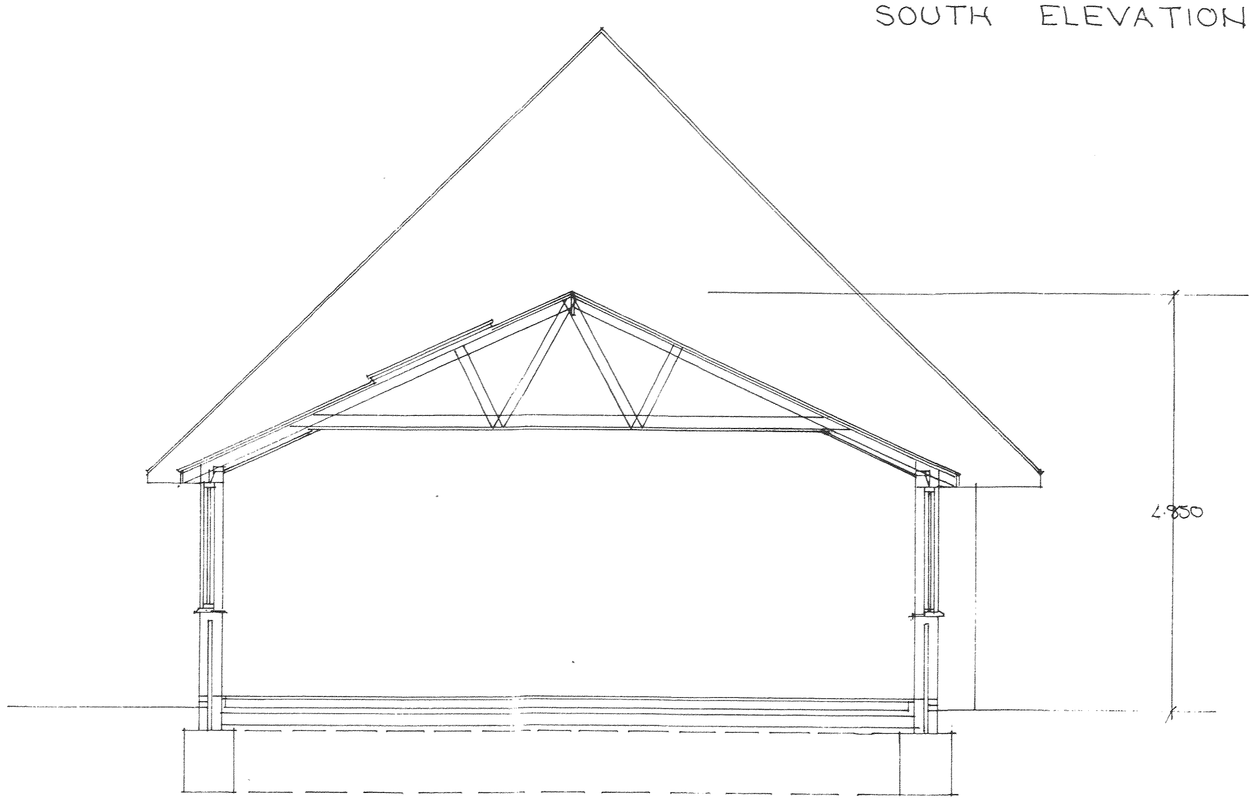

SECTION

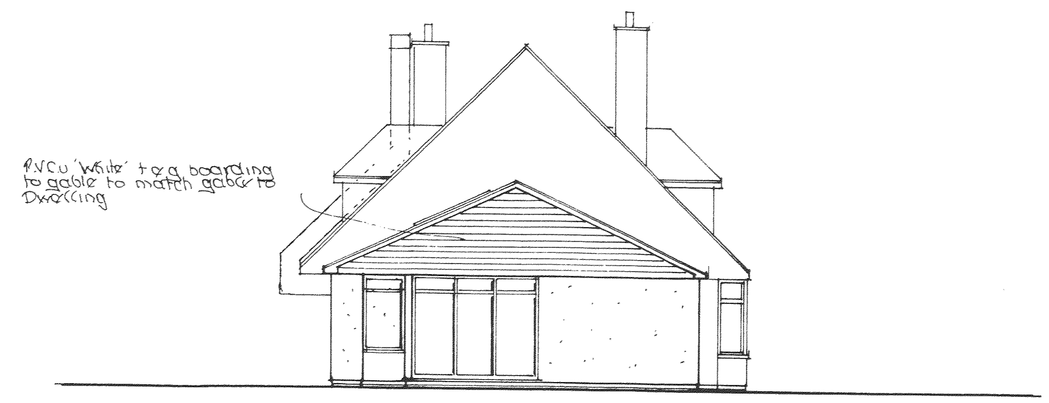

EAST ELEVATION

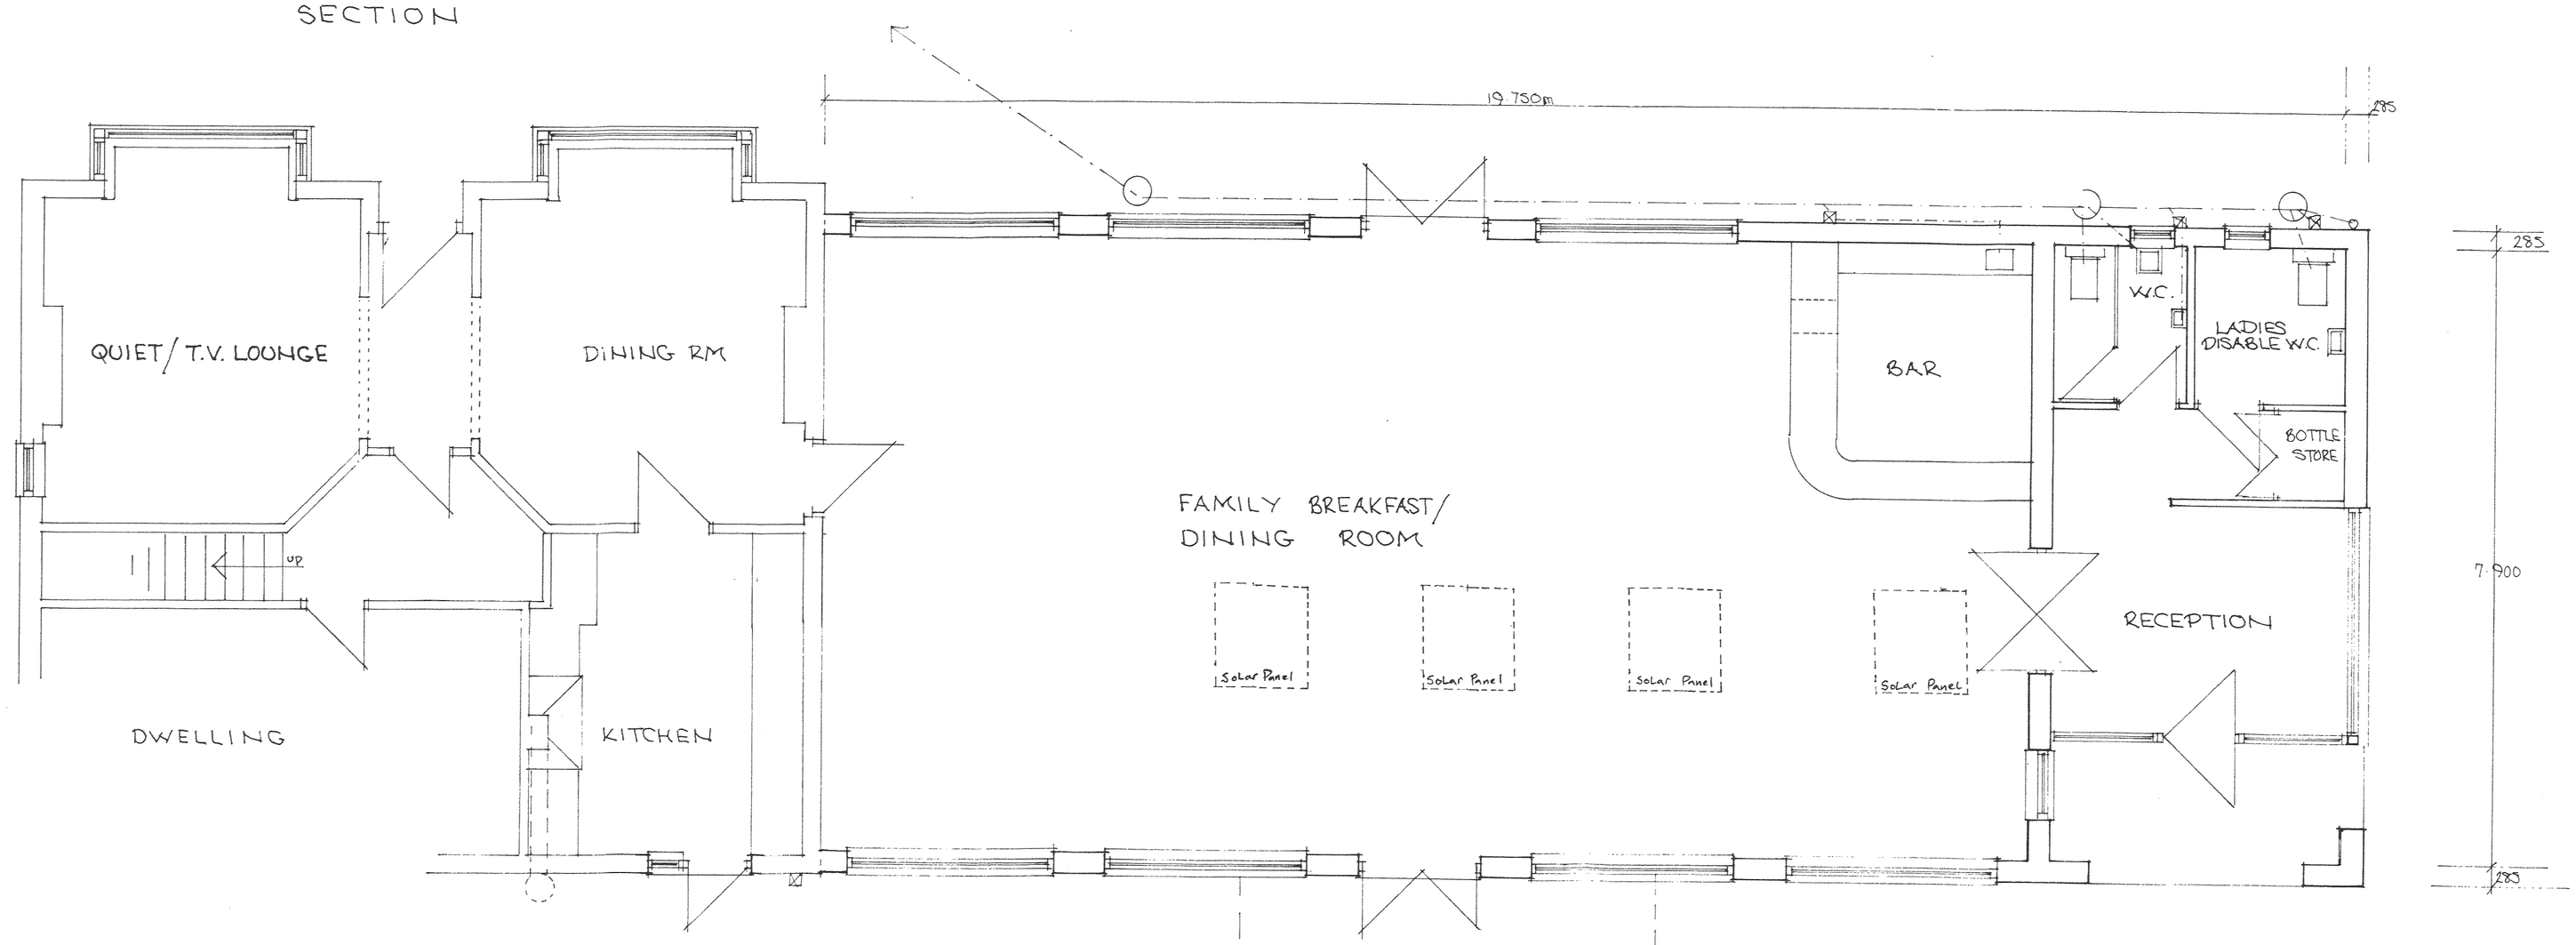

PROPOSED PLAN

DEVELOPMENT SERVICES
31 MAR 2010
RECEIVED

Project
EXTENSIONS/ALTERATIONS TO 'PINEWOOD' OVERTON ROAD, IBSTOCK. Leics. LE67 6PD

Client
PINEWOOD LODGE HOLIDAY VILLAGE.

Drawing
PROPOSED DINING RM/TEA ROOM.

Scale: 1:50 & 1:100

Drg. No. Pinewood 2/2/09 A

K.G. Tyers
57 Chapel Street.
Ibstock.
Leics
Tel. 01530 455172.