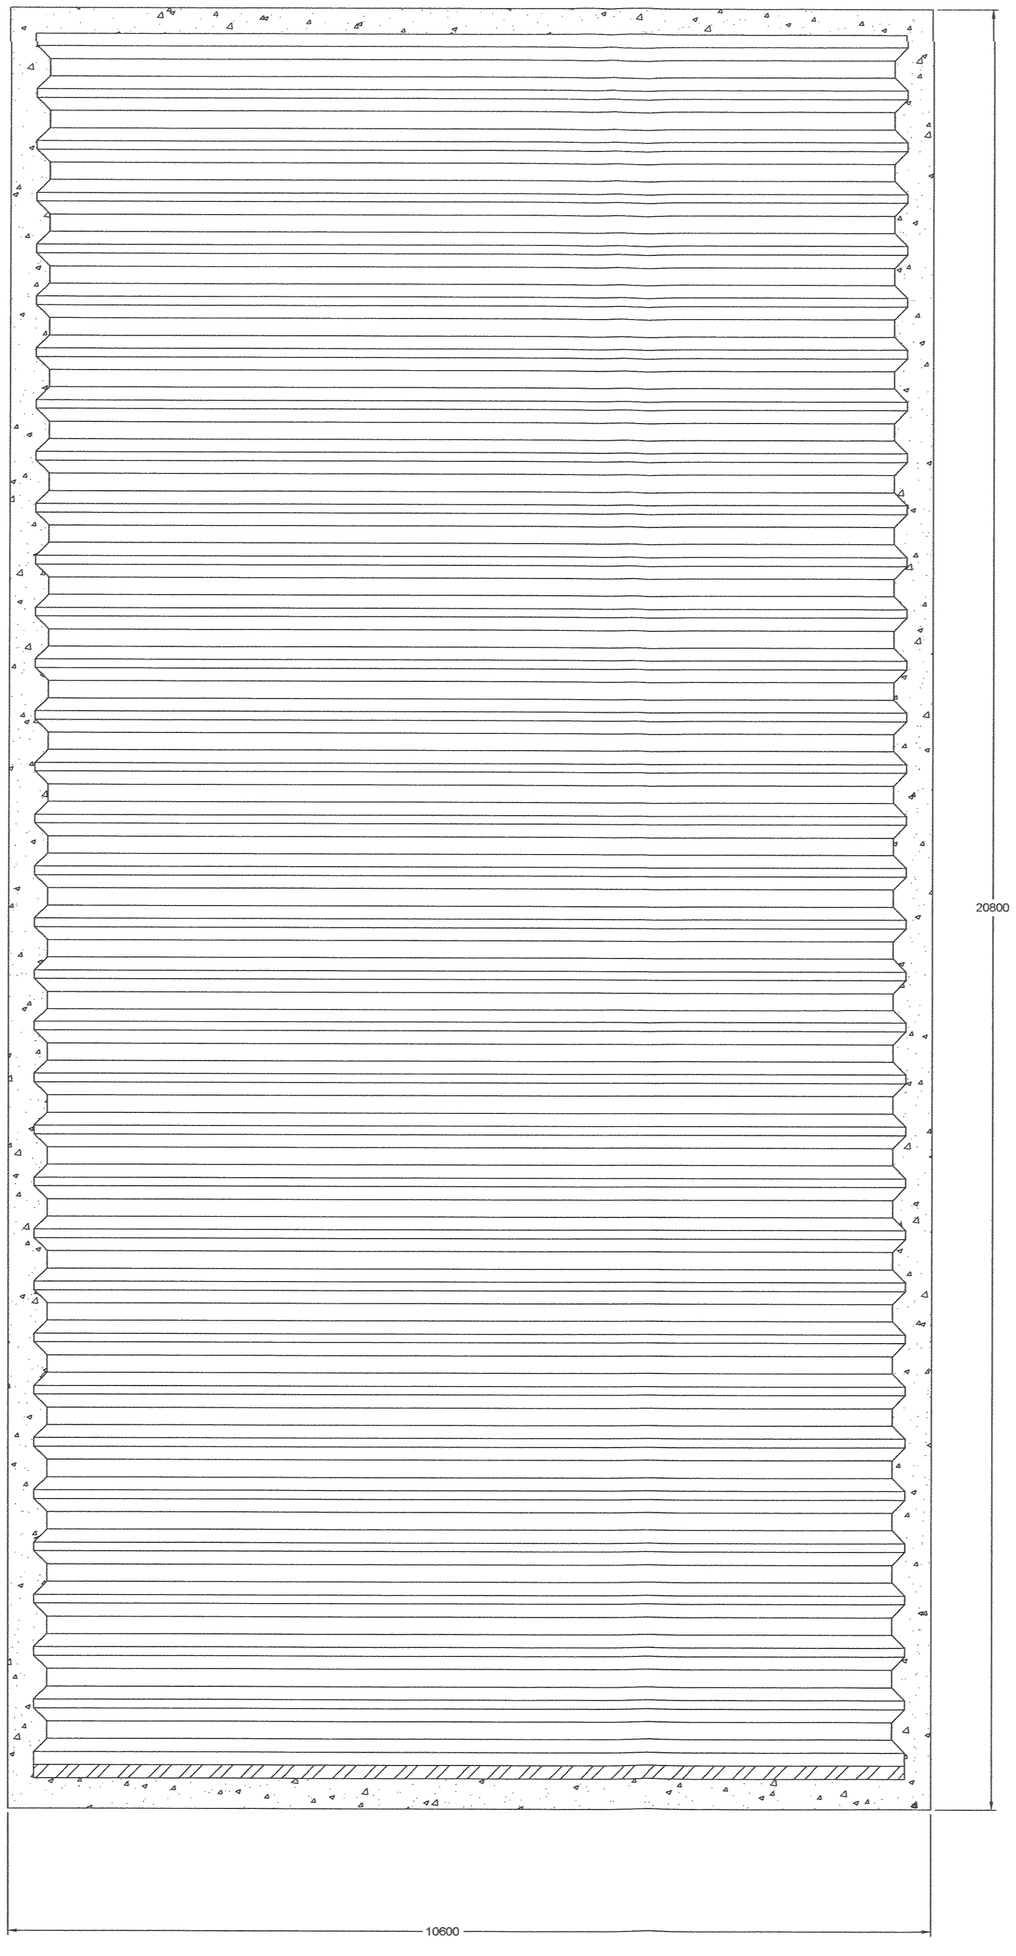

Plan View

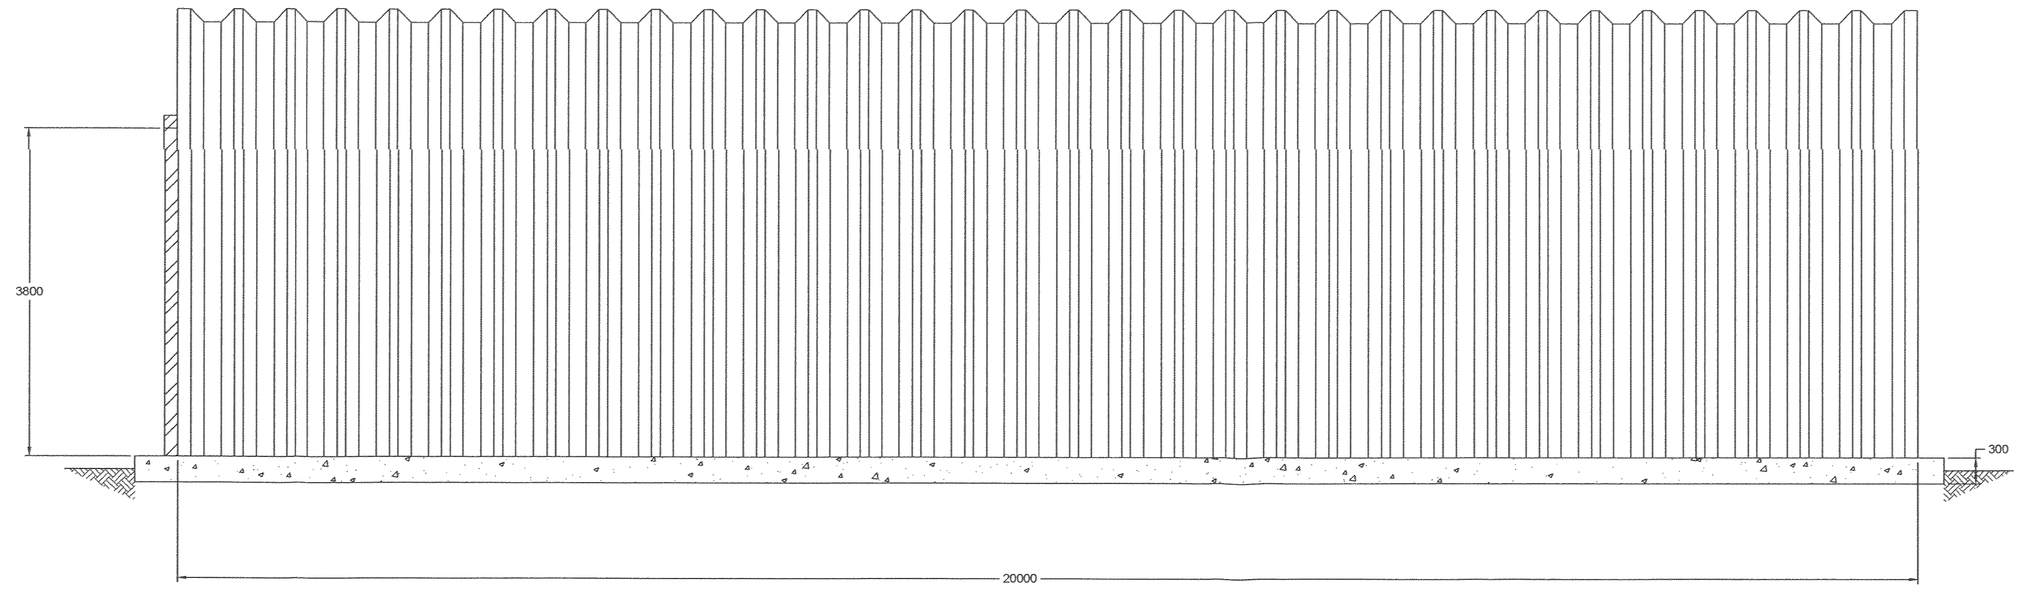

Side Elevation

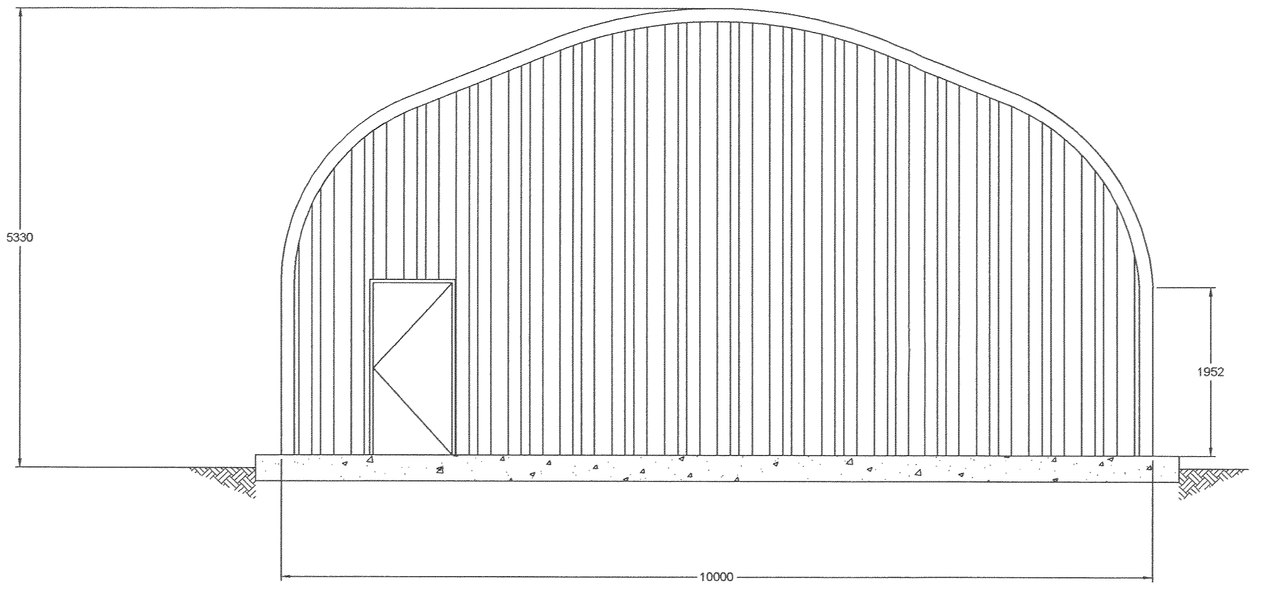

Rear Elevation

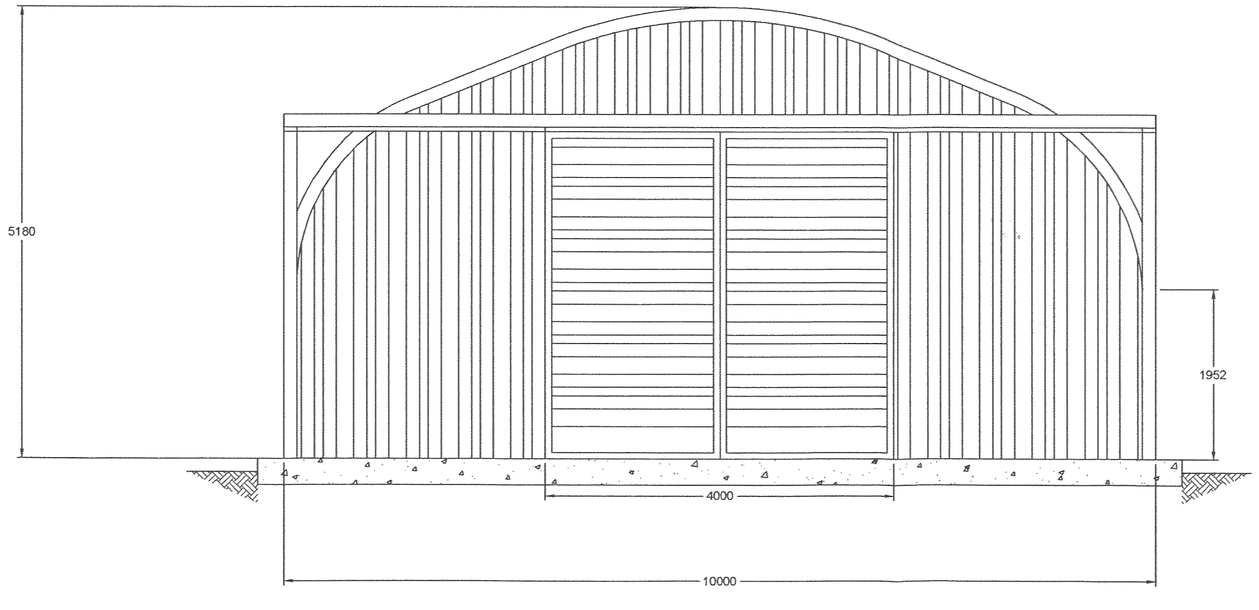

Front Elevation

INDEXED
DEVELOPMENT SERVICES
24 FEB 2010
RECEIVED

Client: Cawrey Limited. Kirby Grange Farm. Tavener Drive. Ratby. Leicester. LE6 0HQ Telephone: 0116 239 0600. e-mail: dave.w@cawrey.co.uk	Title: Proposed Temporary Plant Storage Building Groby Road Development, Ratby, Leicester. LE6 0LJ	Drawn By: Dave Walgate	Scale: 1: 50	Paper Size: A1