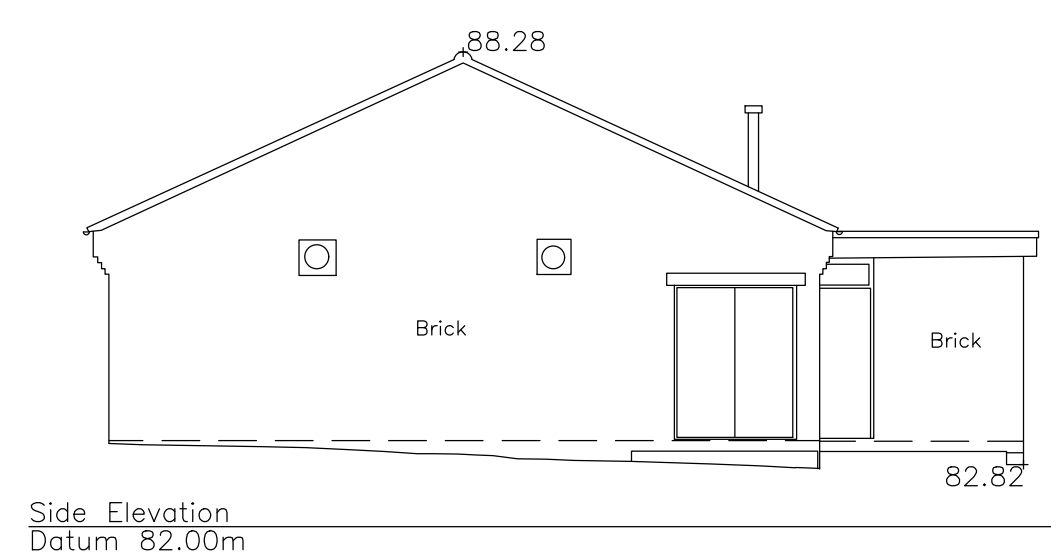
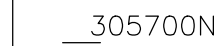


ABBREVIATIONS			
A/C	AIR CONDITIONING		
AH	ARCH HEIGHT		
BT	BRITISH TELECOMMUNICATIONS		
C	WINDOW CILL HEIGHT		
Cdb	CABINET		
CBF	CLOSE BOARDED FENCE		
CL	COVER LEVEL		
DP	DISCHARGE PIPE		
DC	DIAMOND CABLE COVER		
DK	DROP KERB		
FP	FOOTPATH		
G	GULLY		
GV	GAS VALVE		
I	INSPECTION CHAMBER		
K	KERB		
LP	LAMP POST		
MH	MANHOLE		
PCL	POST & CHAIN LINK FENCE		
RWP	RAIN WATER PIPE		
SA	SECURITY ALARM		
SBM	SITE BENCH MARK		
SH	SPRING POLE		
TP	TELEGRAPH POLE		
WP	WASTE PIPE		
LEGEND			
DRAWING ISSUE STATUS			
Issue	Details	By	Date
A	Original Survey		JBW15/02/24
SHEET LAYOUT			
THIS SURVEY HAS BEEN CARRIED OUT TO AN ACCURACY CONSISTENT WITH A PRESENTATION SCALE OF 1:200 INTERROGATED DIMENSIONS WILL BE WITHIN THE TOLERANCE ASSOCIATED WITH THIS AND SMALLER SCALES ONLY.			
ALL LEVELS RELATE TO OS DATUM USING GPS (VIA NOW)			
ALL CRITICAL DIMENSIONS SHOULD BE VERIFIED ON SITE PRIOR TO ANY DESIGN OR CONSTRUCTION WORKS.			
HSSP Architects			
PERA Business Park Nottingham Road Melton Mowbray LE13 0PB			
Ratby Sports Club Desford Lane Ratby			
Survey, Internal & Elevation Survey			
SURVEYED AND DRAWN BY			
RAMOWSKI BANNER LIMITED			
6 Dowscoe Drive Wollaton Nottingham NG8 2NB Tel: (0115) 9280901 email: mail@ramowski-clarke.com			
SCALE 1:100 @ A0			
DATE OF ISSUE FEBRUARY 2024			
DRAWING No. 4106		CHECKED	ATR
DRAWING No.		ISSUE	
4106-01-a		A	