


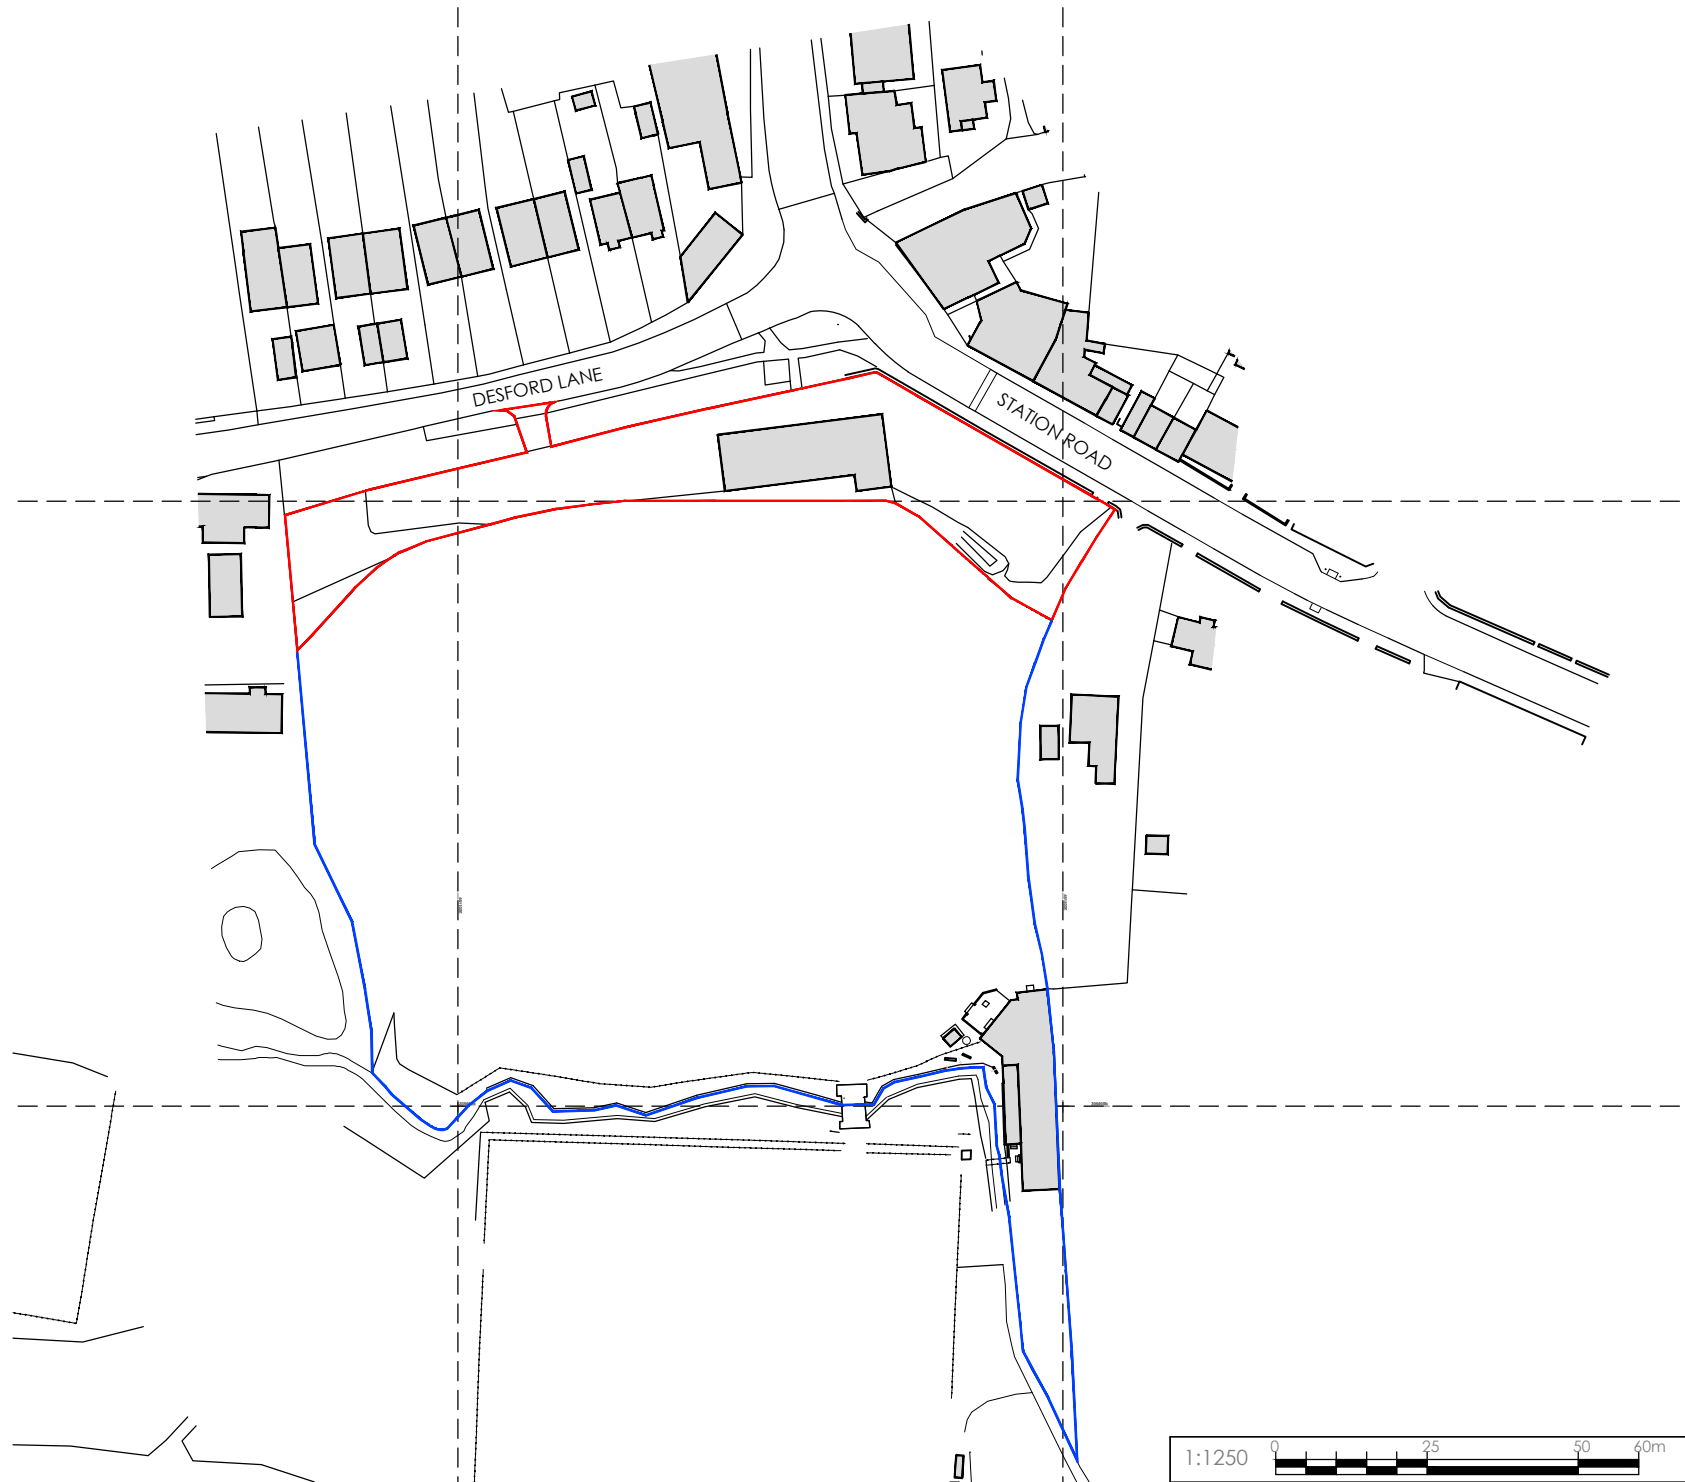

COPYRIGHT NOTICE:  
This drawing is the copyright of the Architects  
and may not be reproduced or used except  
by written permission.

©Crown copyright and database rights(2014)  
Ordnance Survey licence number100047514

Notes  
This drawing is to be read in conjunction with all relevant drawings and specifications.  
Do not scale from this drawing. Use figured dimensions only. All levels and dimensions to be checked on site. All level and dimensional discrepancies are to be brought to the immediate attention of HSSP Architects Ltd.  
Responsibility cannot be accepted for alteration and/or deviation from this design without prior acknowledgement of HSSP Architects Ltd.  
Copyright reserved. This drawing may only be used for the client and location specified in the title block. It may not be copied or disclosed to any other third party without prior written consent from HSSP Architects Ltd.  
Prior to any works commencing on site, the engineer is to be contacted regarding the current status, revision or regulatory approval of this drawing.  
All work to be to the entire satisfaction of the NHBC or Local Authority not withstanding anything shown or indicated on these drawings. All workmanship and materials to be the best of their respective kind and at least equivalent of the appropriate British Standard Code of Practice. All relevant dimensions and levels to be ascertained or checked and verified on site before specific areas of work are commenced.  
This drawing is to be read in conjunction with clients specification/employers requirements and structural engineers design.



07/06/2024 P1: First planning issue.

Revision Notes.

Drawing Status.

**PLANNING**

**hssp**  
architects

Pera Business Park, Nottingham Road  
Melton Mowbray, LE13 0PB

Telephone: 01664 563 288

Email: info@hssparchitects.co.uk

Fax: 01664 563 360

Web: www.hssparchitects.co.uk

Project.

Proposed classrooms; Ratby Sports Club  
Desford Lane, Ratby  
LE6 0LE  
For Wolfdale School

Title.

Site Location Plan

Scale.

1:1250

Drawn.

SG

Checked.

-

Date.

June 2024

Drawing No.

9097\_03\_001

Revision.

P1

HSSP A4