

Design Intent Pack
Hinckley Funeral Care
147862
External Scheme

APPROVED: 27/06/24 - CH

47 Coventry Road,
Hinckley,
Leicestershire,
LE10 0JR



Contacts:


Project Manager:	Kieran Mulkerrins	Blaze Signs Ltd KieranM@blazesigns.co.uk
Drawn by:	SJ	Blaze Signs Ltd

Index:


Page 2 - 5 Signage Specifications

Brand colour references:

Pantone:		RAL:	
PMS 375		TBC	
PMS 2410		6035	
PMS Cool Gray 1C ...			

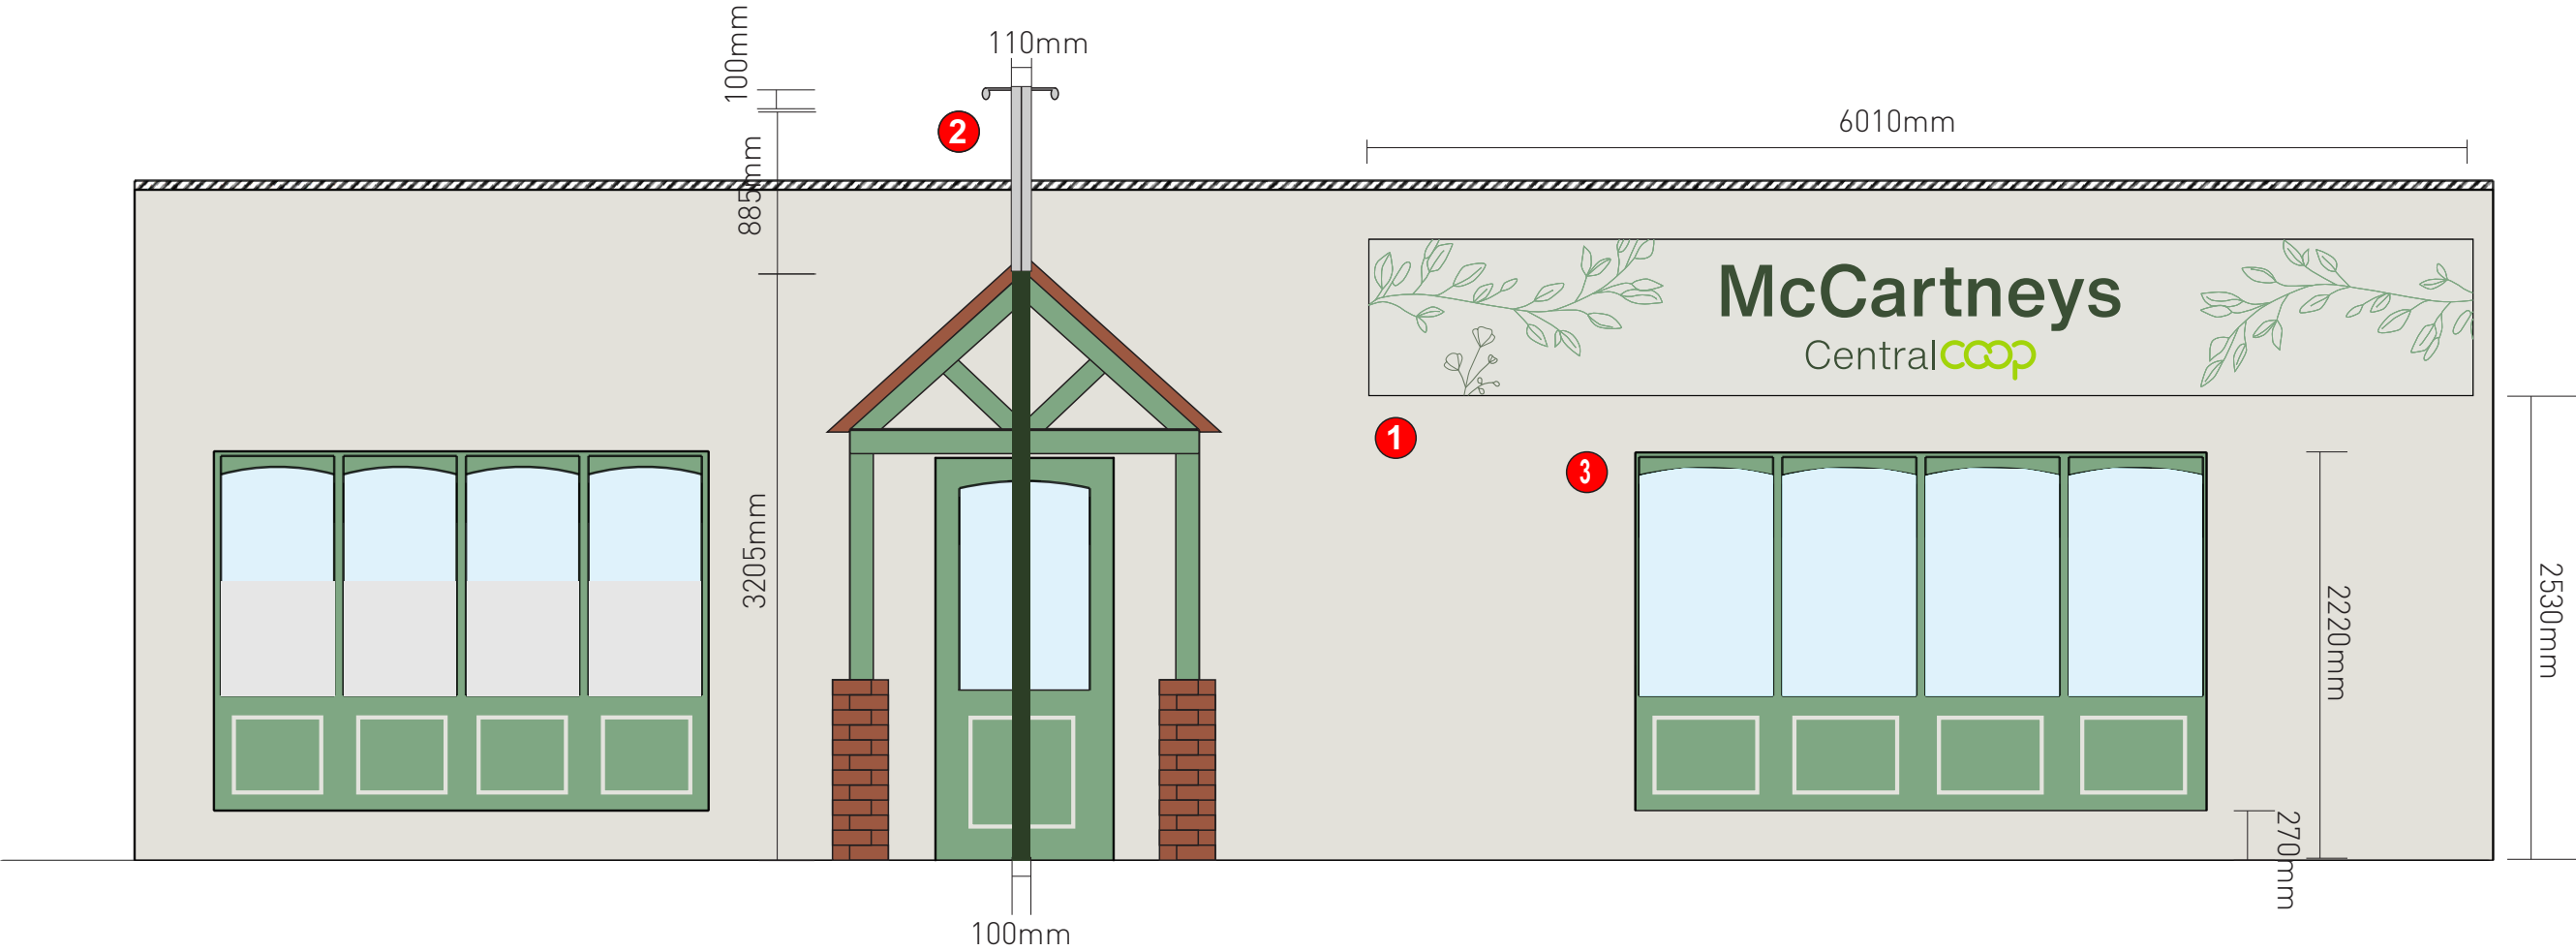

ITEM 1 - Fascia Tray Panel

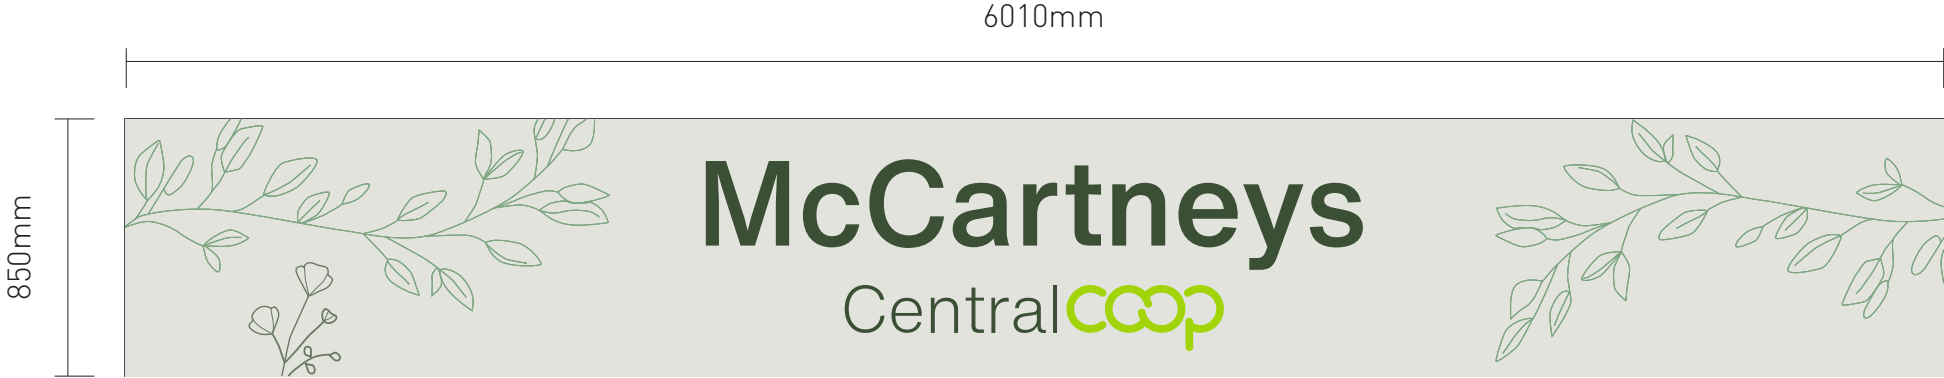

Specification

Panel made from aluminium and wrapped in digitally printed graphic. To have 40mm returns.

To have halo lit acrylic logo sitting centrally on the panel.

All existing signage and trough lighting to be removed and wall to be made good before installation of new signage scheme.

Height from ground: 2530mm


Existing Elevation



Proposed Elevation



Construction detail

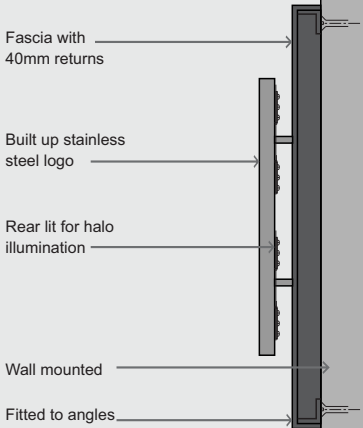

*Above is indicative only

ITEM 2 - Totem Sign



Specification

2-OFF folded aluminium panels to re clad the existing sign. 1010mm x 1210mm x 55mm returns x 2 off, so 110mm overall width.

To provide new trough light and painted at the same colour as the ali panels.

To use existing post. May require painting same colour as trough light, to be confirmed before install.

*Note corrosion on internal tray and existing post

Height from ground: 3205mm


Existing Elevation



Proposed Elevation




Construction detail

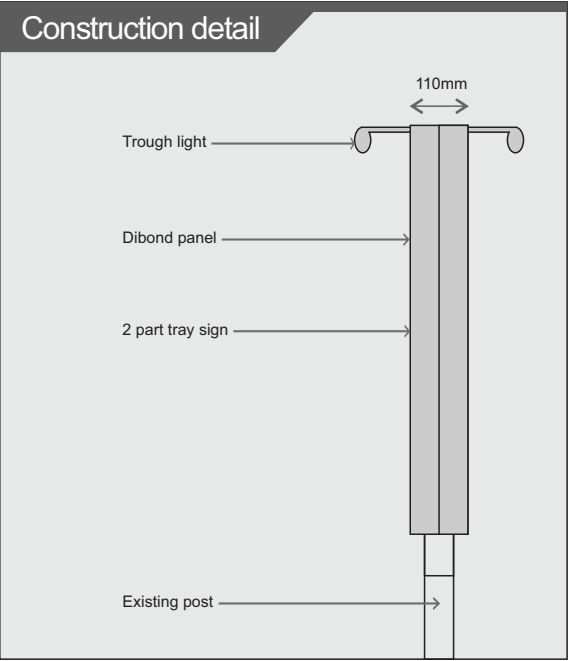

*Above is indicative only

ITEM 3 - Frosted Window Vinyls - 1:20

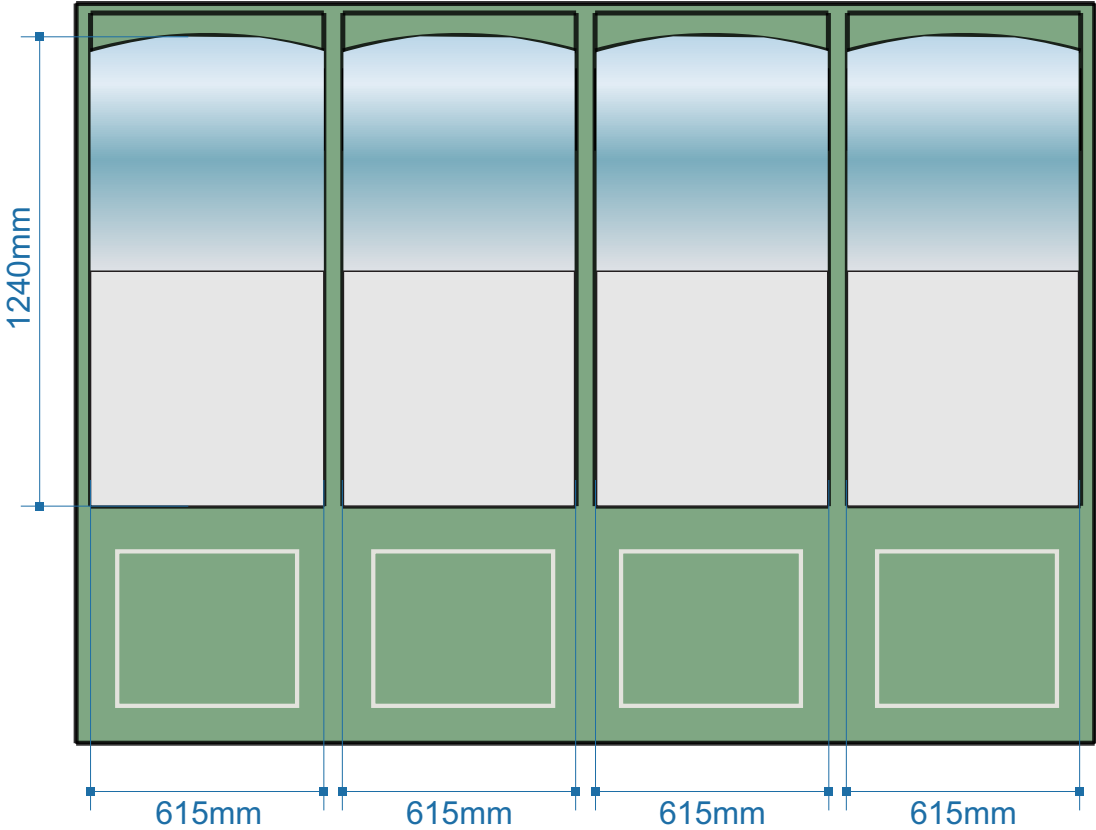

Specification

4-OFF half height frosted window graphics applied to the windows on the LHS of the entrance doorway.

Black and gold window surrounds to be finished green and Daisy White for both sets of windows.

