

DCPLAN

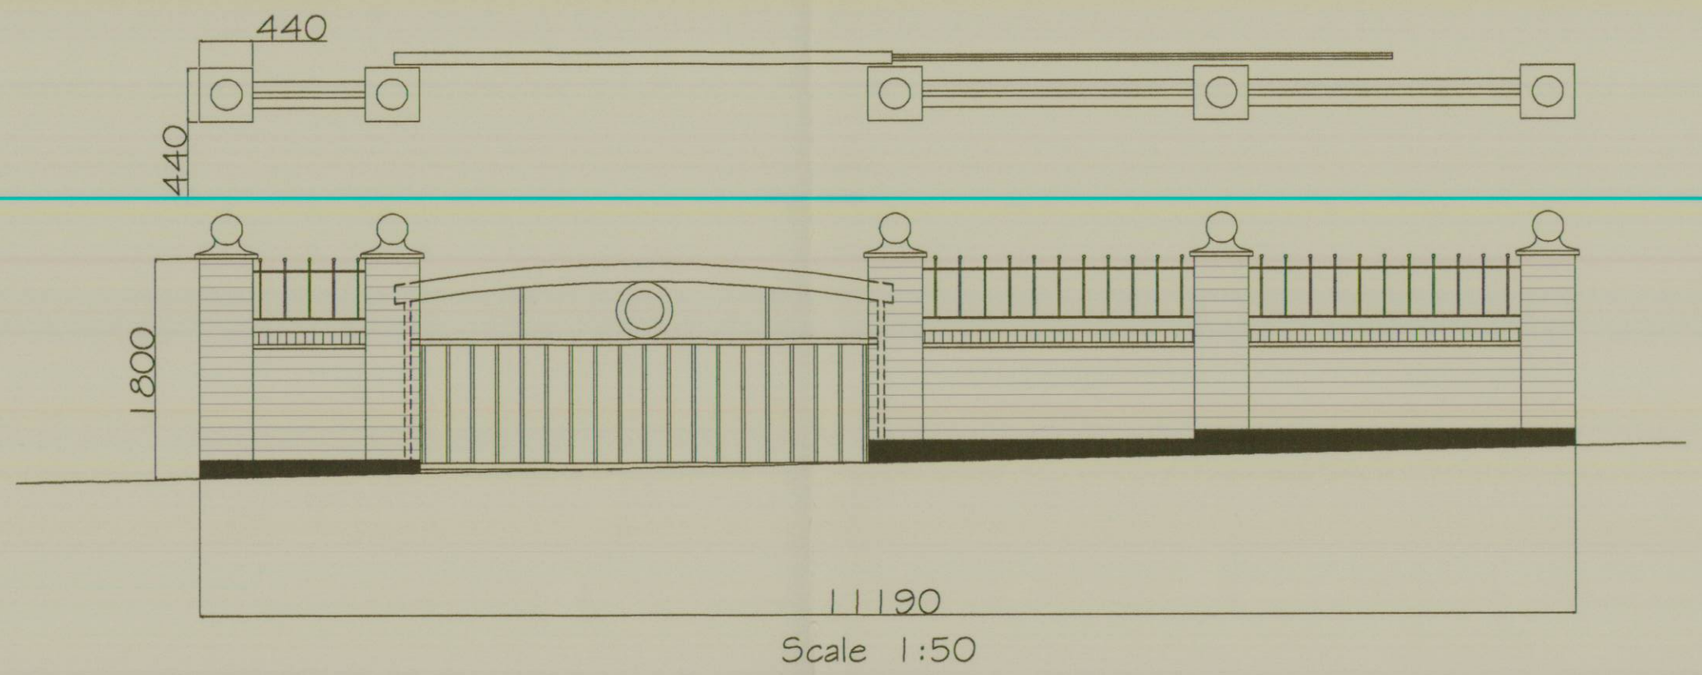



Scale 1:50

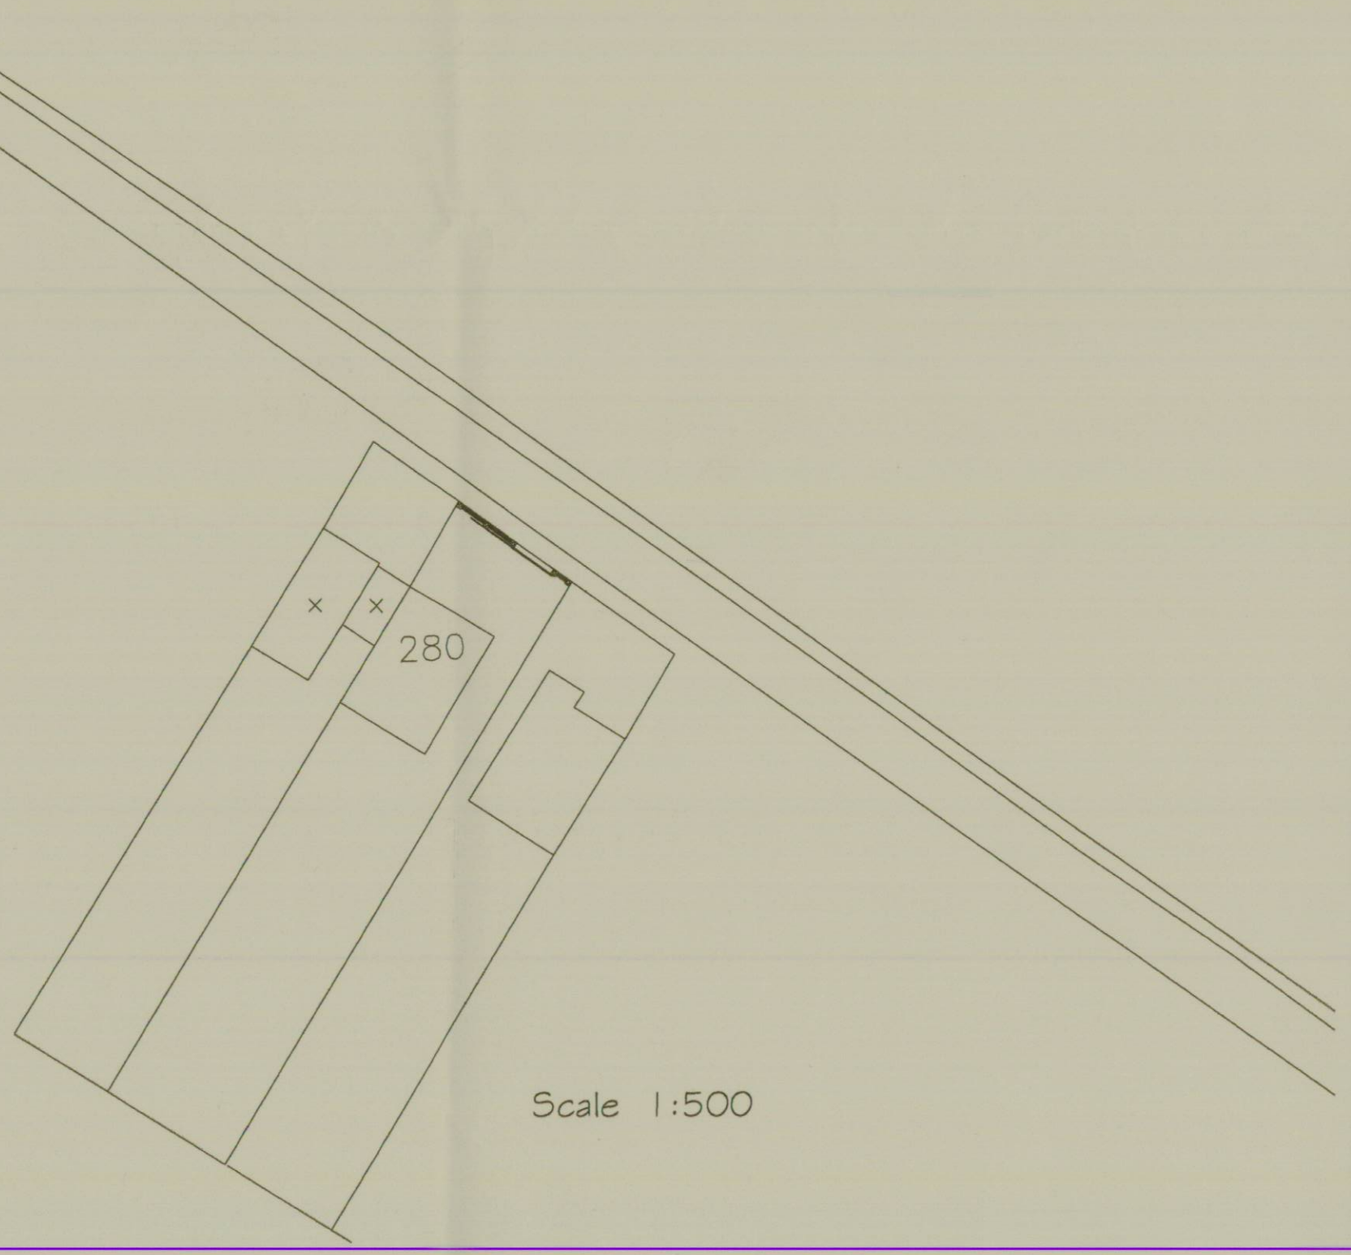

Scale 1:500

Ordnance Survey®
OS Sitemap®

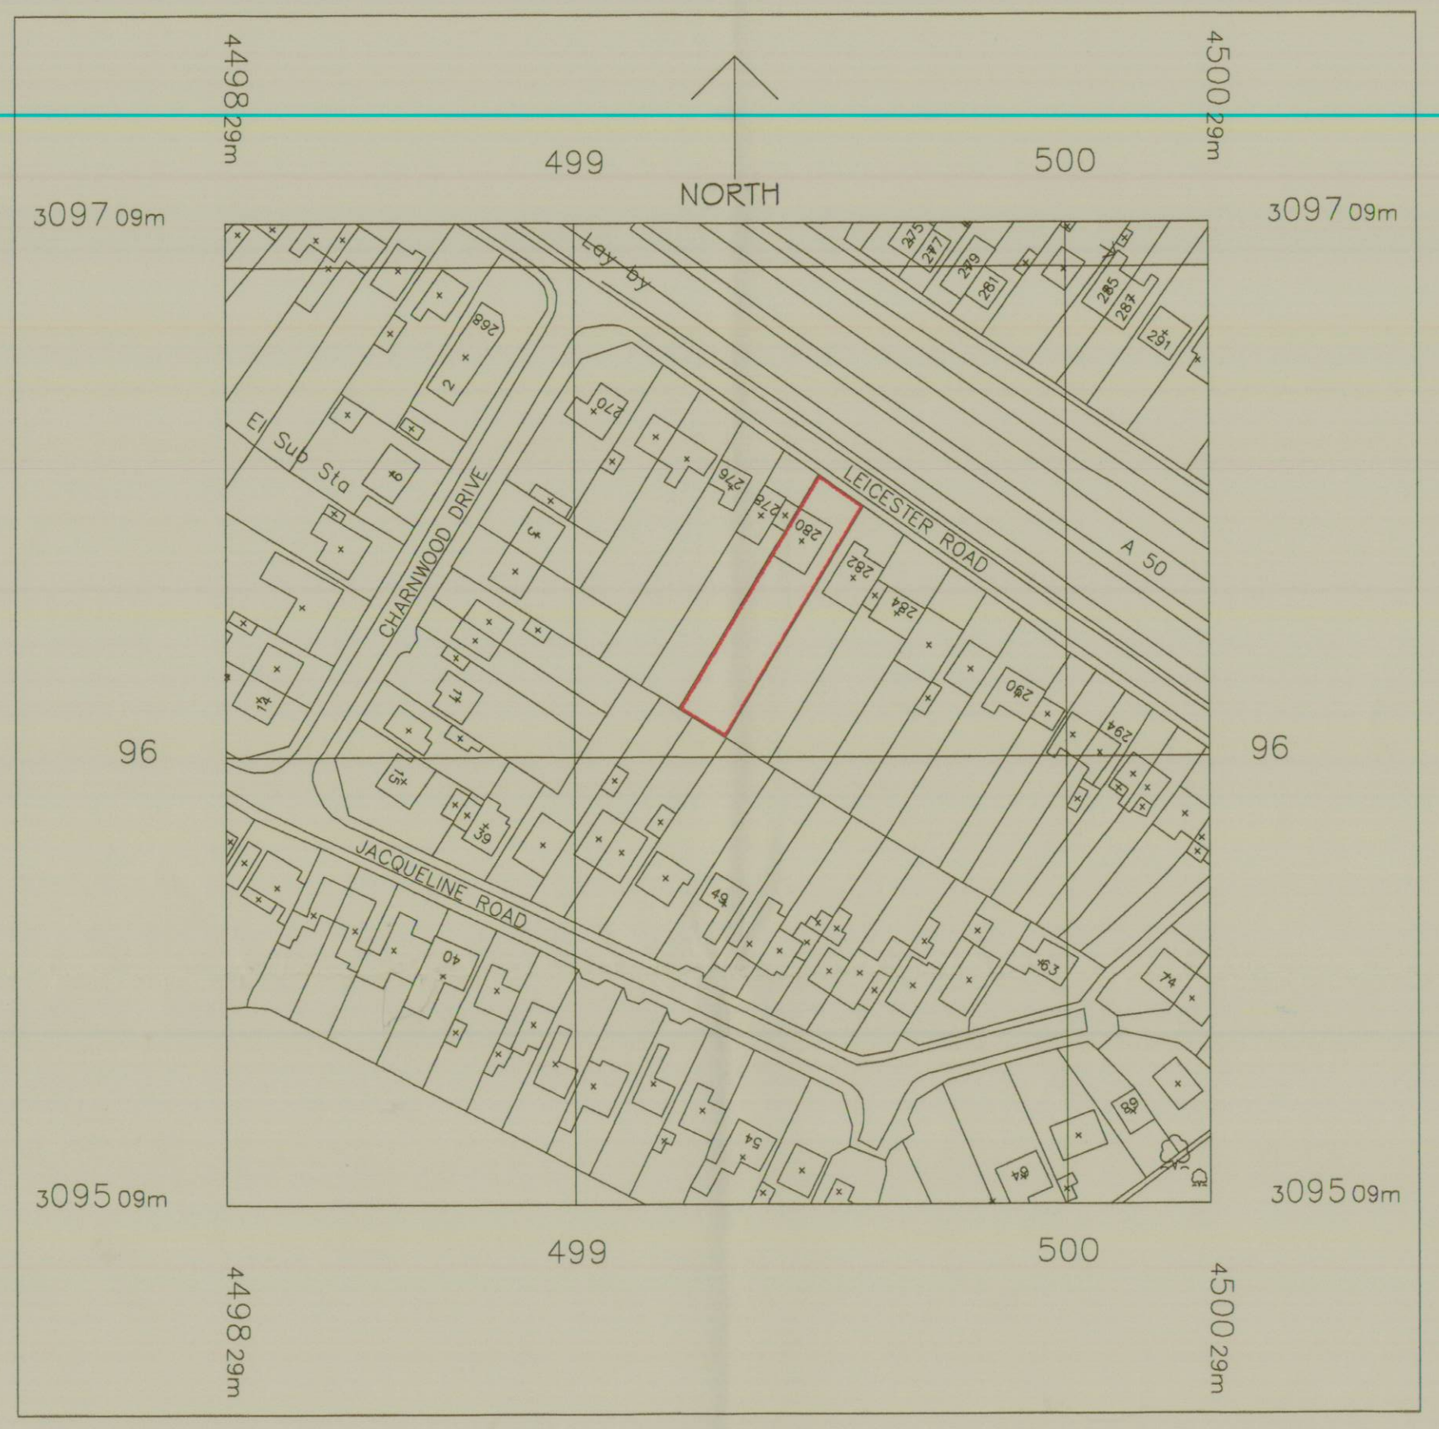

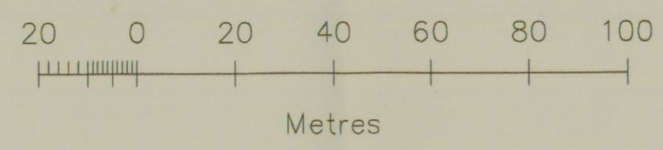

Scale 1:1250

Proposed Garden Wall at
280 Leicester Road
Markfield
Leicestershire LE67 9RG
For Mr. & Mrs. M.Parker

Drawing Number	Scales 1:50, 1:500 1:1250
11/017/01/1	August 2011