

West Elevation



South Elevation


Notes:

No deviation may be made from the details shown on this drawing without prior written permission of the architects. Any discrepancy found between this drawing and any other document should be referred immediately to the architects. IF IN DOUBT ASK.

No dimensions to be scaled from this drawing.

This drawing is to be removed from currency immediately a revised version is issued.

All rights described in chapter IV of copyright, design and Patents Act 1988 have been generally asserted.

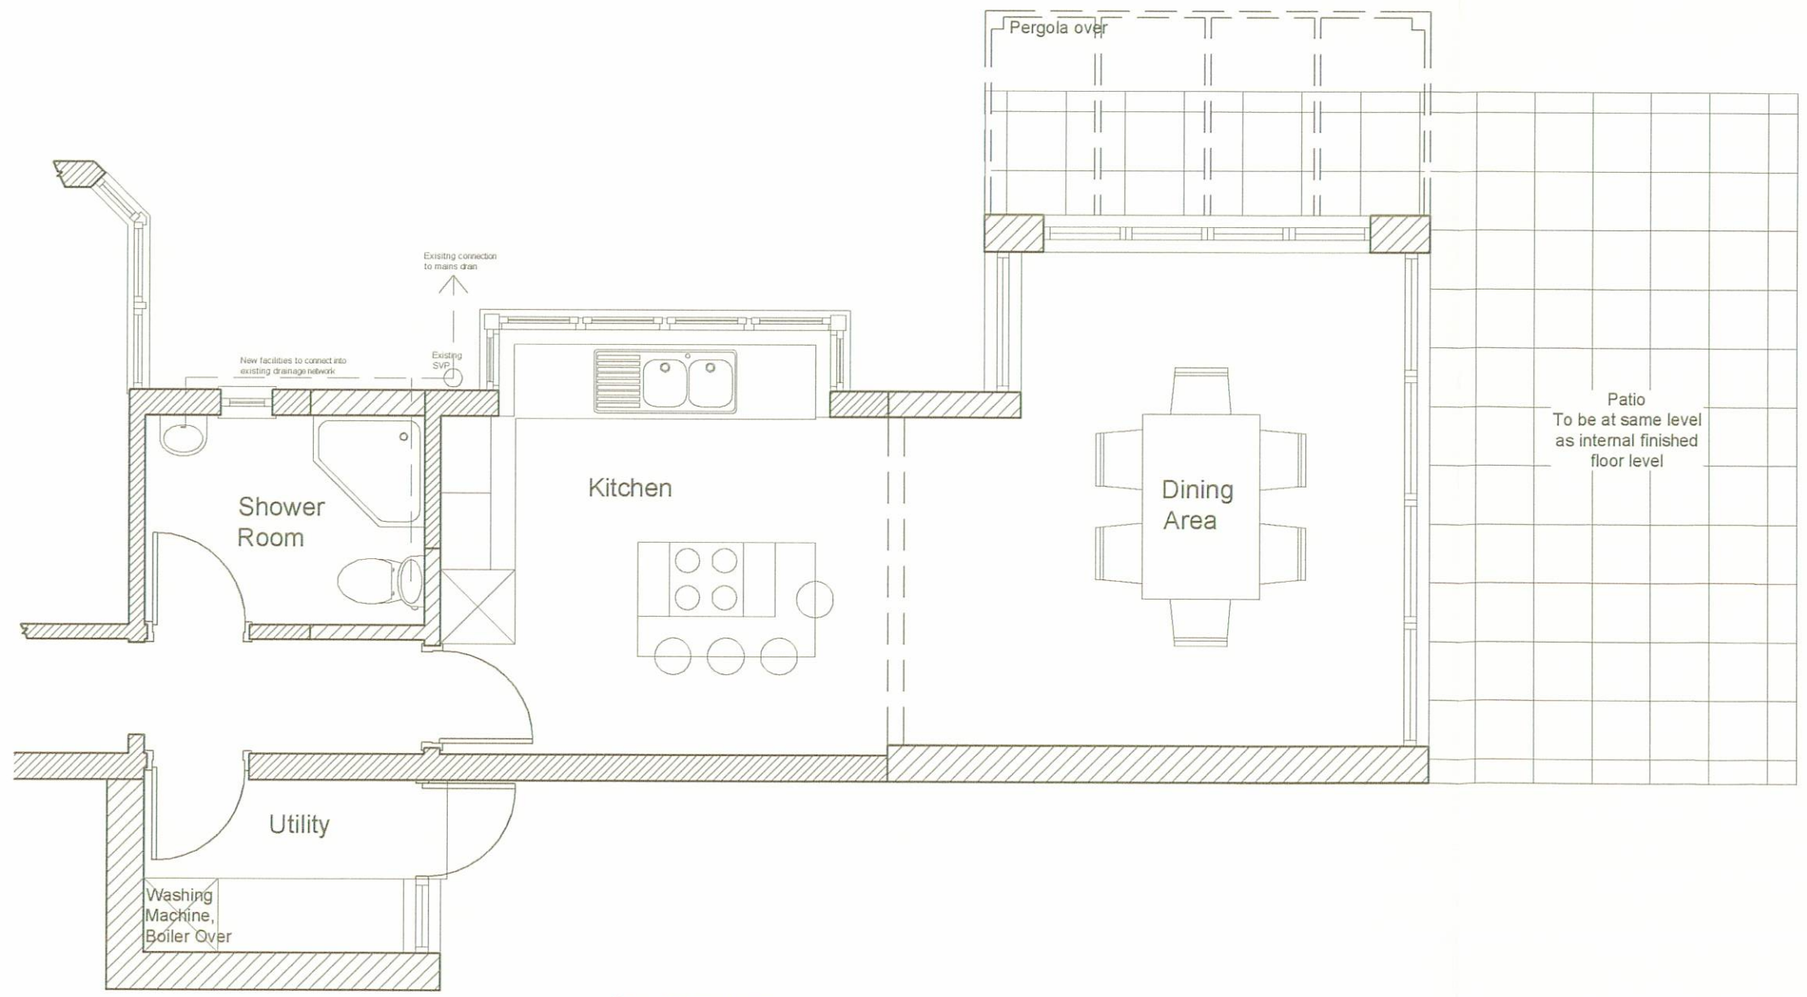

Proposed Plan

DEVELOPMENT SERVICES
16 MAR 2009
RECEIVED



Site Plan 1:500

OLIVER MIDDLETON ARCHITECTS
CHARTERED ARCHITECTS AND PLANNING CONSULTANTS
139 QUEENS ROAD, CLARENDON PARK, LEICS, LE2 3FL
TELEPHONE: 0116 220 0321 FACSIMILE: 0116 220 0345

Proposed extensions and alterations to 13 Cleveland Road, Hinckley for Mr & Mrs Roberts

Proposed Plan and Elevations

REF	DATE	SCALE(S)	DWG No
AV	03/09	1:50 / 1:500	319/005