09/00197/FUL



existing rear elevation



proposed rear elevation

EXISTING WINDOW RE-USED.

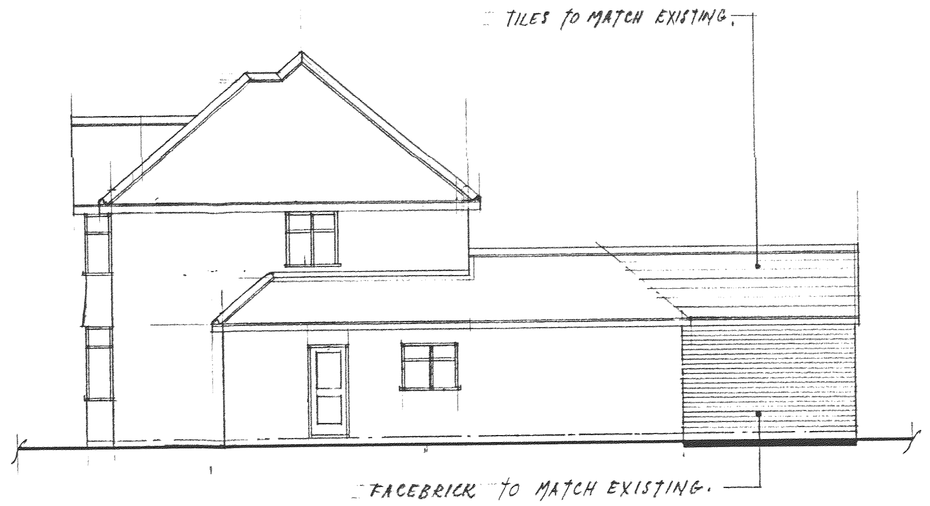

proposed side elevation to no 70.

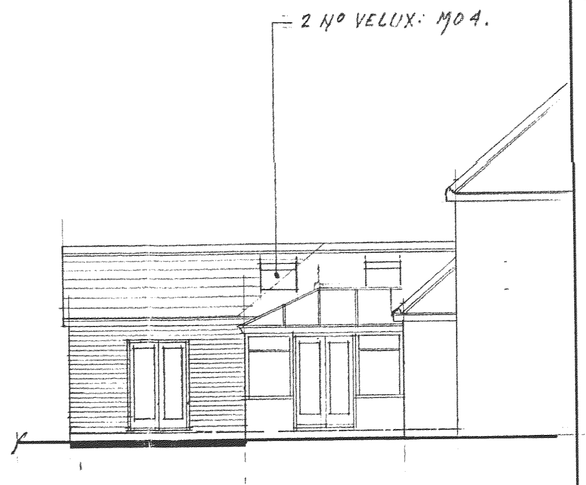

prop: side elev: to garden

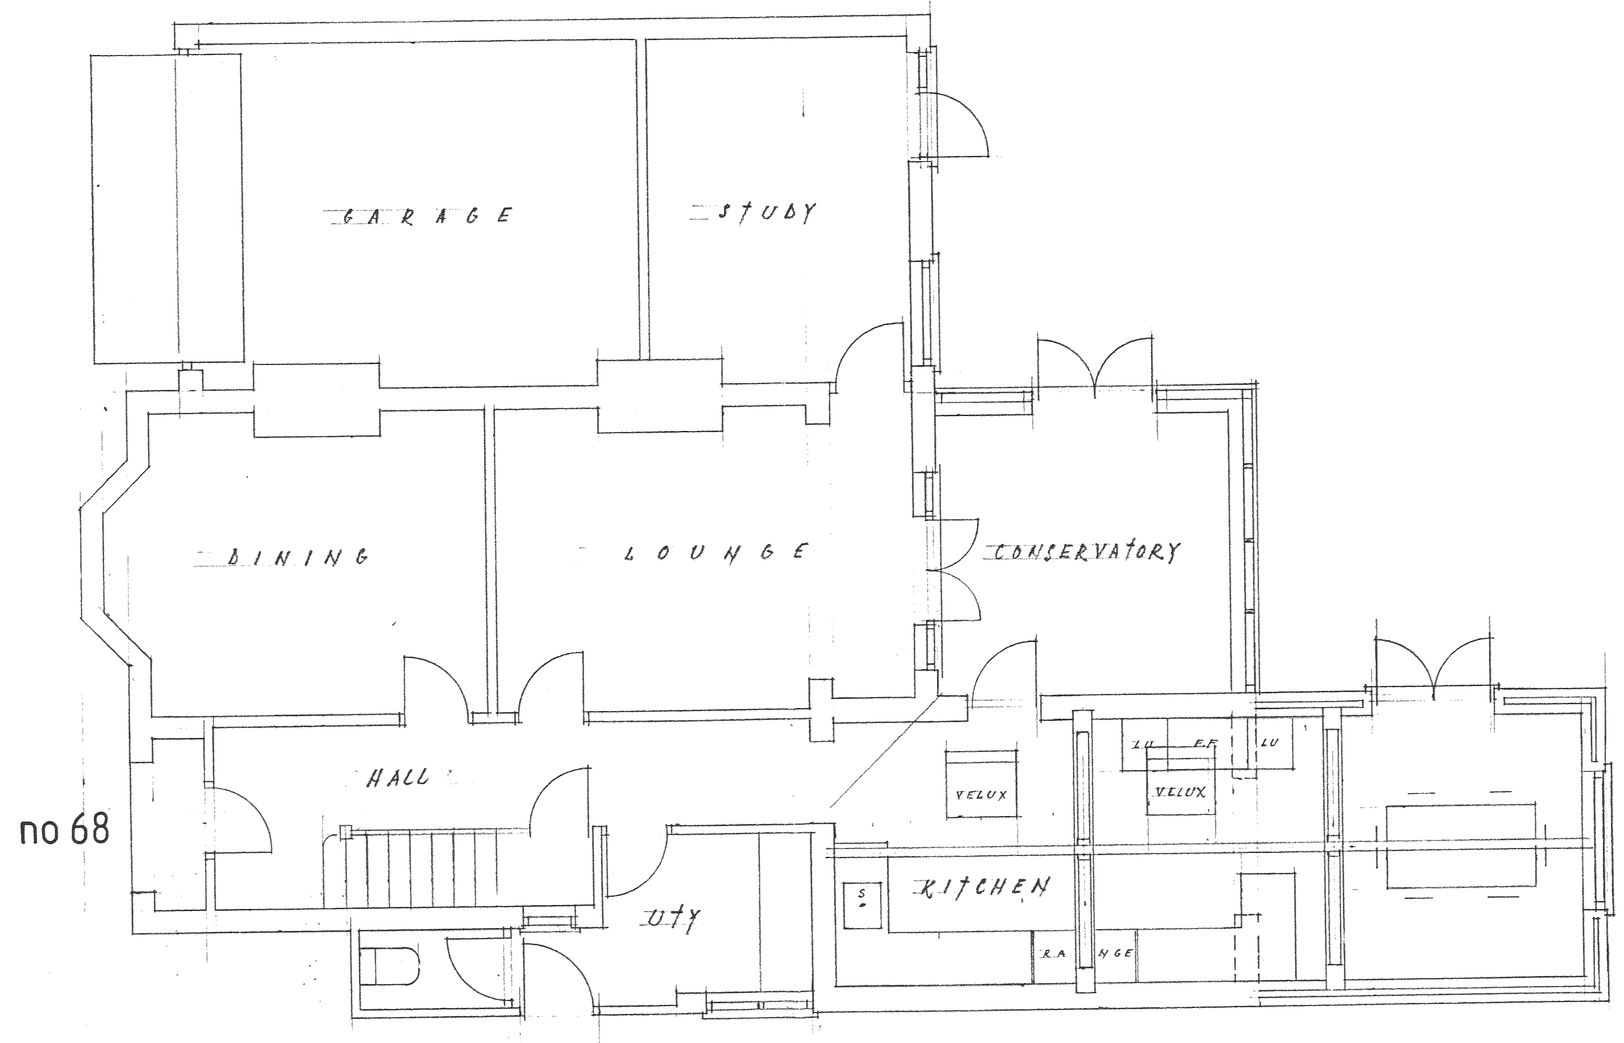

GROUND FLOOR PLAN

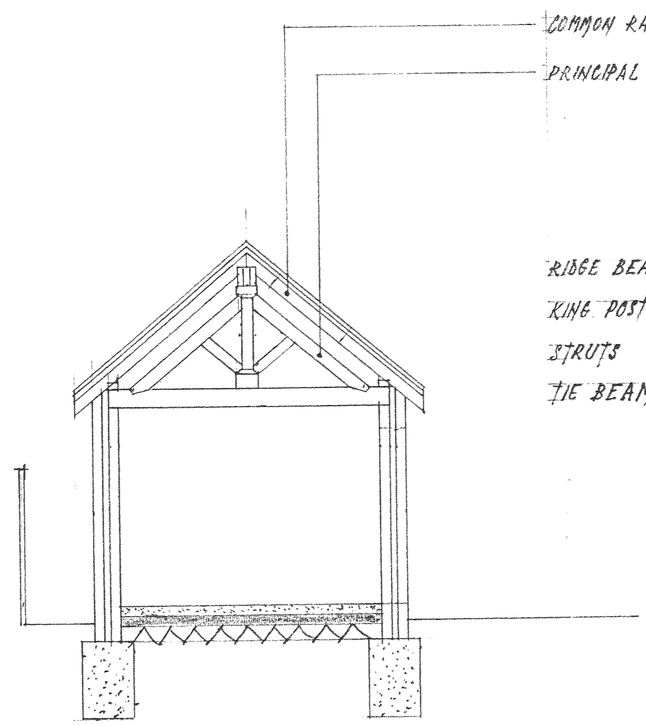

cross section

no 70

OPENINGS TO PART L.

FLOOR AREA: 12.0 SQM x 25%	=	3.00
OPENING INTO: 1.58 x 1.35 = 2.13.		2.13
TOTAL: ALLOWABLE	=	5.13 SQ M.
WE HAVE:- WINDOW 1.58 x 1.35	=	2.13
DOORS:- 2.10 x 1.40	=	2.94.
CIRCULAR WINDOW πr^2 = 3.14 x .25 x .25	=	0.19
2 Nº VELUX @ 0.76 e.	=	1.52
TOTAL	=	6.78 SQ M.

RECEIVED
DEVELOPMENT SERVICES
17 Mar 2009

NOTES:
All dimensions must be checked on site and not scaled from this drawing.

A		
	Date	Revisions

© copyright

Client
MR & MRS. C. LEEMING.

Job Title
68, CLARENCE ROAD,
HINCKLEY,
LEICS.

Drawing Title
PROPOSED EXTENSION TO THE GROUND FLOOR REAR OF DETACHED HOUSE.

Scale 1:50 & 1:100.

Date FEB: 2009 | Drawn by D.J. WILKINSON.

PP 681260

Drg. No. 4169 | Rev.

JOHN E. WRIGHT 526657

4 prints.

594 x 841mm A1

09/00197/FUL