


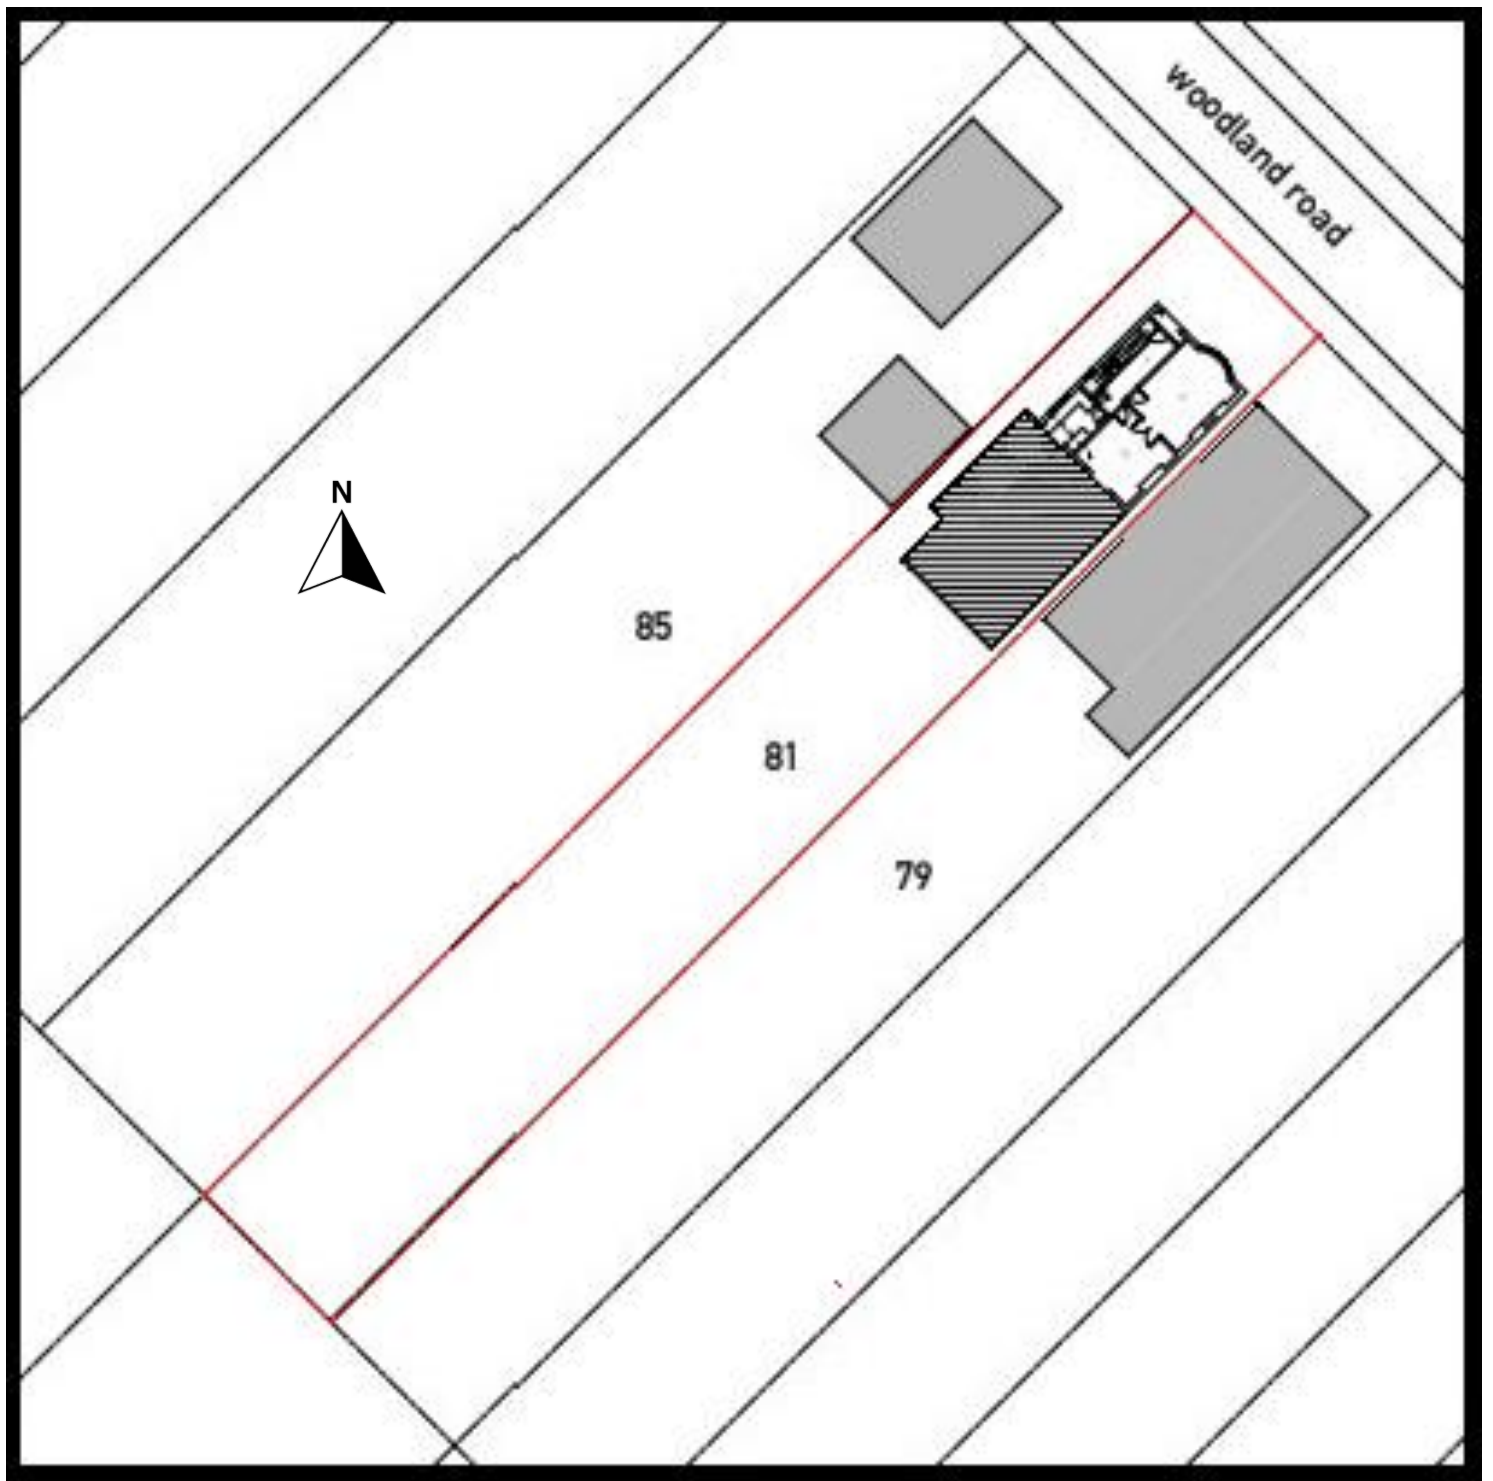

81 Woodland Road, Hinckley, Leicestershire, LE10 1JF.

Site: Scale 1:200