
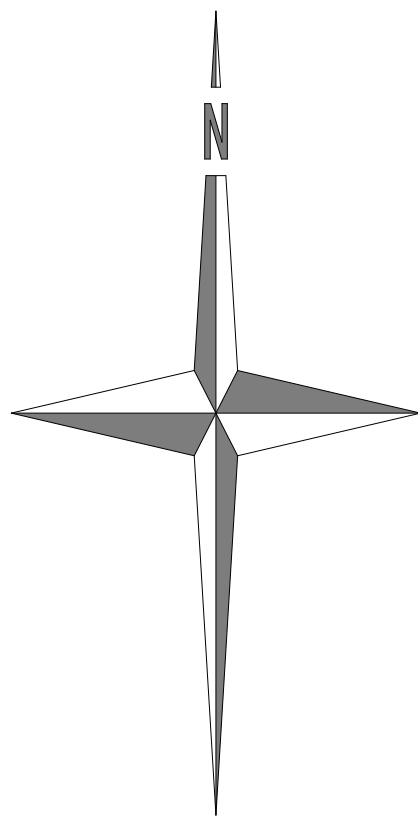


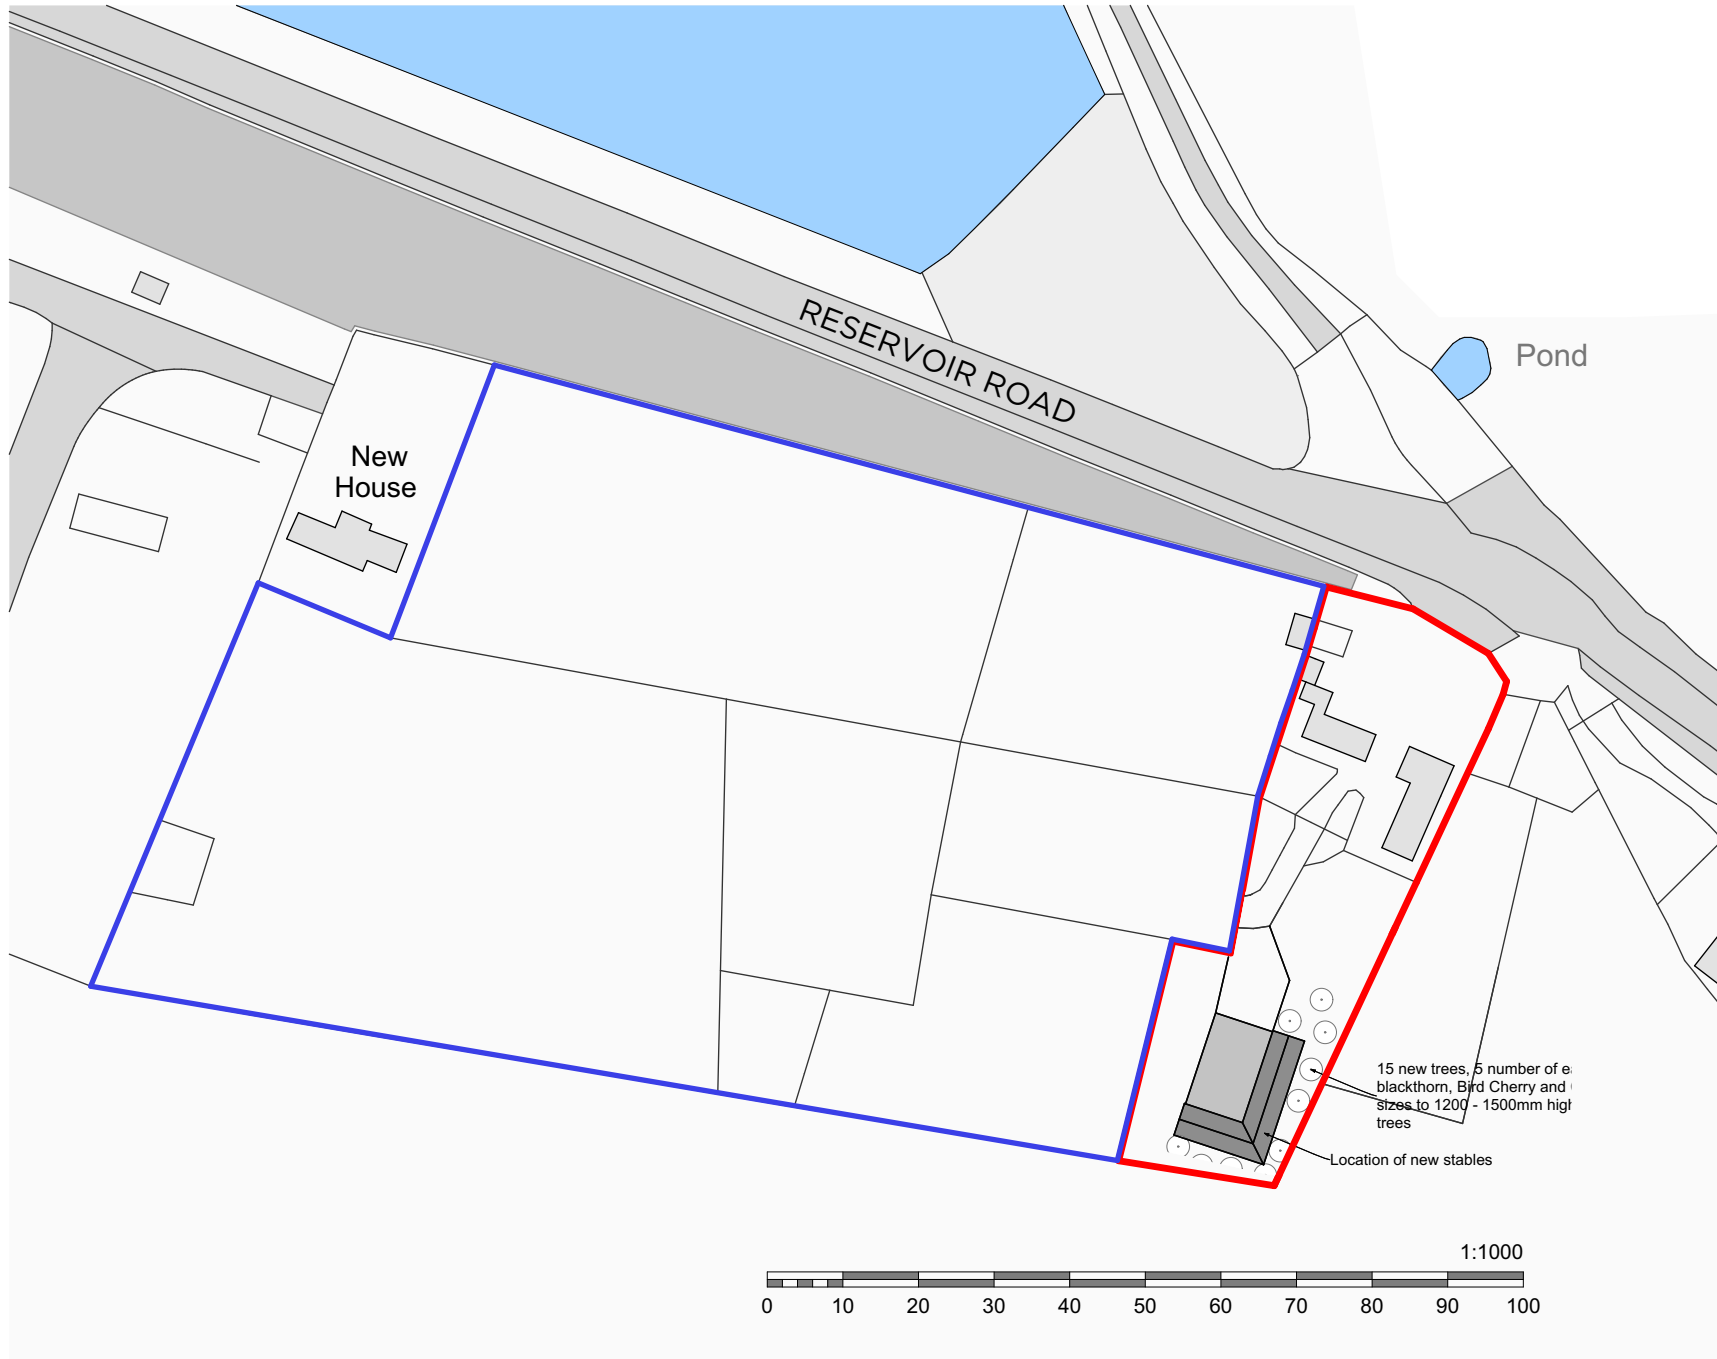

PROPOSED BLOCK PLAN 1:250

- Notes**
- 1) This drawing MUST NOT BE SCALED. Unless being used for planning purposes.
 - 2) All dimensions to be CHECKED ON SITE and any DISCREPANCY reported to the Architects.
 - 3) The site boundary shown is the best assumed from available data and does NOT represent legal ownership.

A: Landscaping added. 20.08.24

Revisions.

☐ APPROVAL	☐ INFORMATION
☐ PRELIMINARY	☐ FOR CONSTRUCTION

Project

NEW STABLES
RESERVOIR ROAD
THORNTON

Client

MR & MRS GREENSMITH

Drawing Title

PROPOSED BLOCK PLAN

Drawing By

PJT

Checked By

JHS

Date

JULY 2024

Scale

AS SHOWN @ A2

Drawing Number

7958 / 101

Revision

A

UNIT 4B
FIR TREE LANE
GROBY
LEICESTERSHIRE
LE6 0FH
TEL: 0116 254 7868
EMAIL: enquiries@gwh.co.uk
www.gwh.co.uk

