
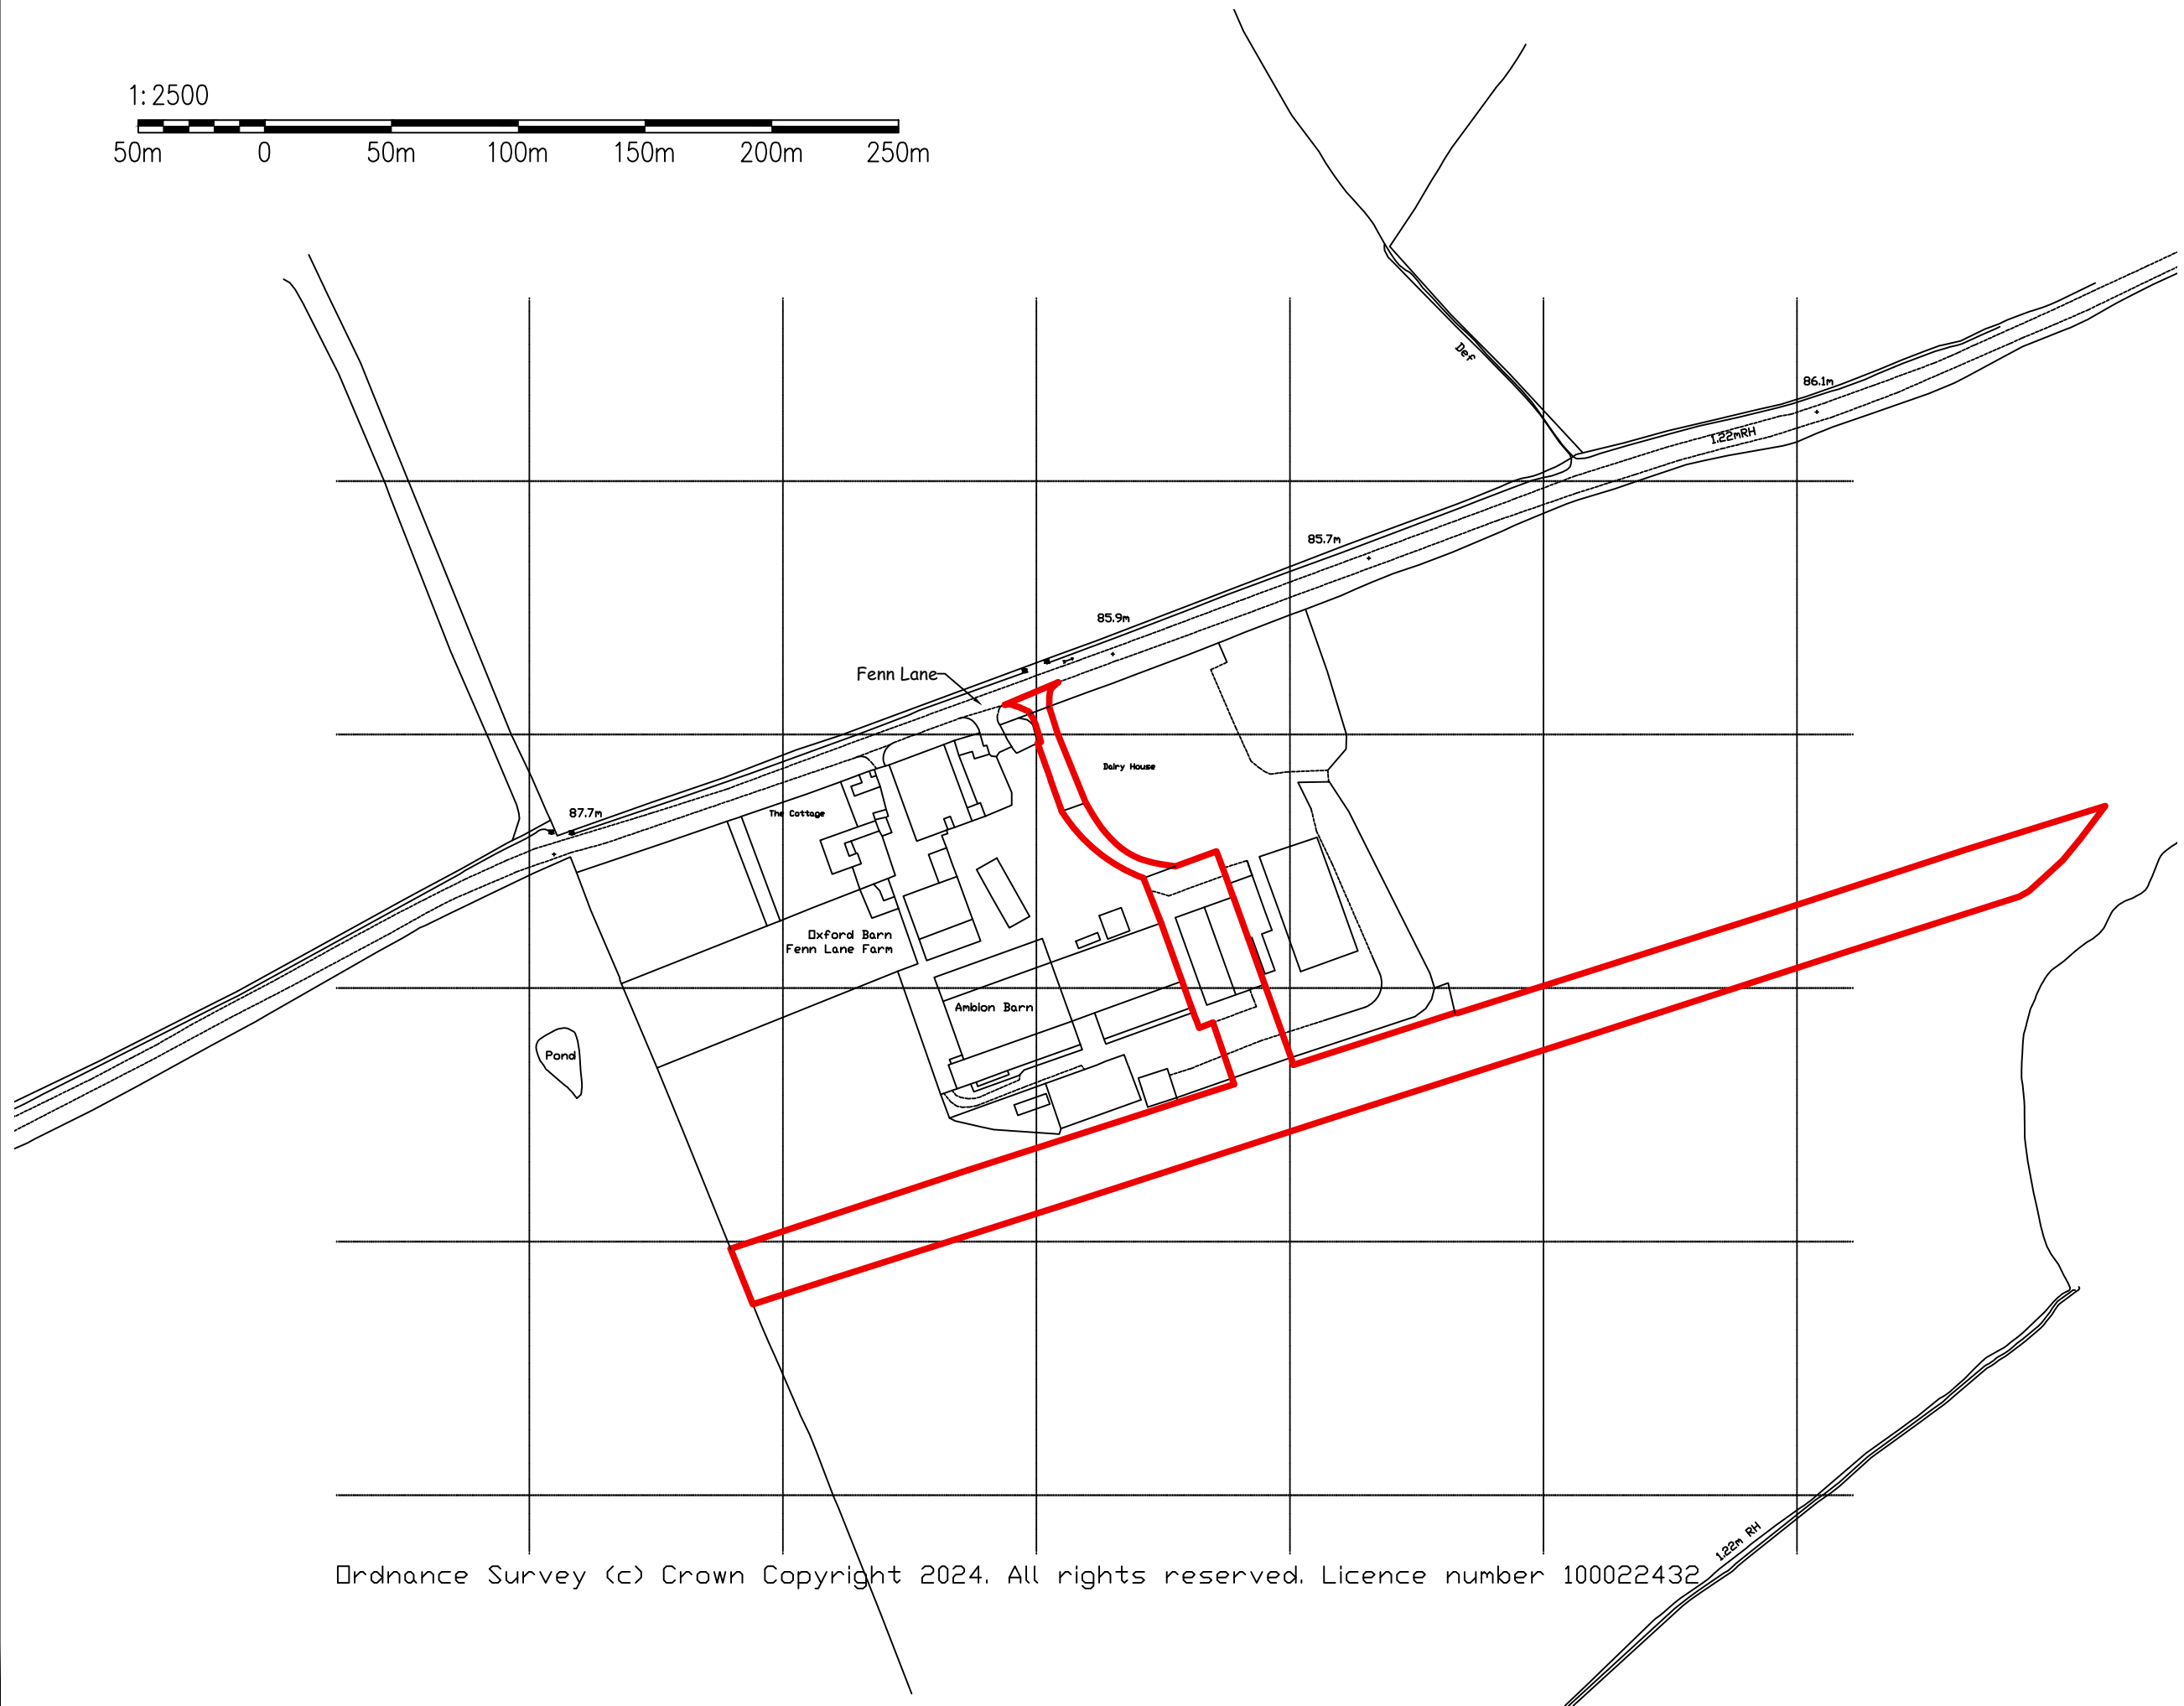
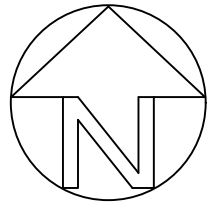


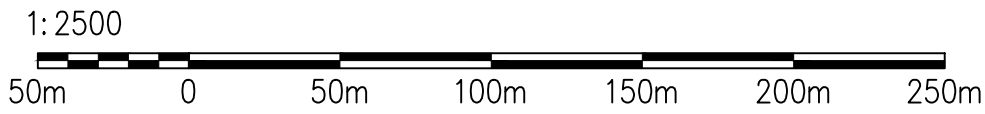

Ordnance Survey (c) Crown Copyright 2024. All rights reserved. Licence number 100022432

Harrison Pick Ltd
Station Farm Offices
Wansford Road
Nafferton
Driffeld
East Yorkshire
YO25 8NJ

T : 01377 253363
E : ian@harrisonpick.co.uk
W : www.harrisonpick.co.uk

CLIENT
Aerotech Aircraft Maintenance Ltd

JOB TITLE

Fenn Lane Farm, Upton,
Nuneaton

DWG. TITLE

Location Plan

SCALE	DRN
1=2500	IP

DWG. NUMBER

IP/AT/02

DATE	REV
June 24	-