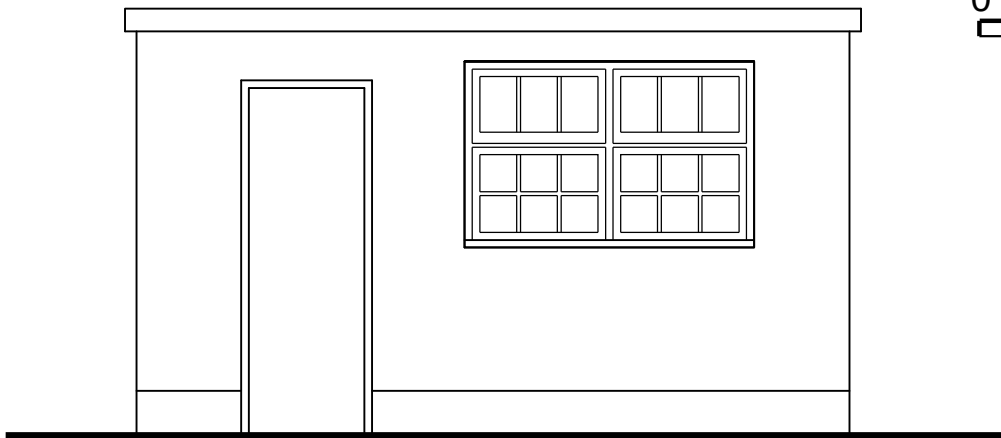
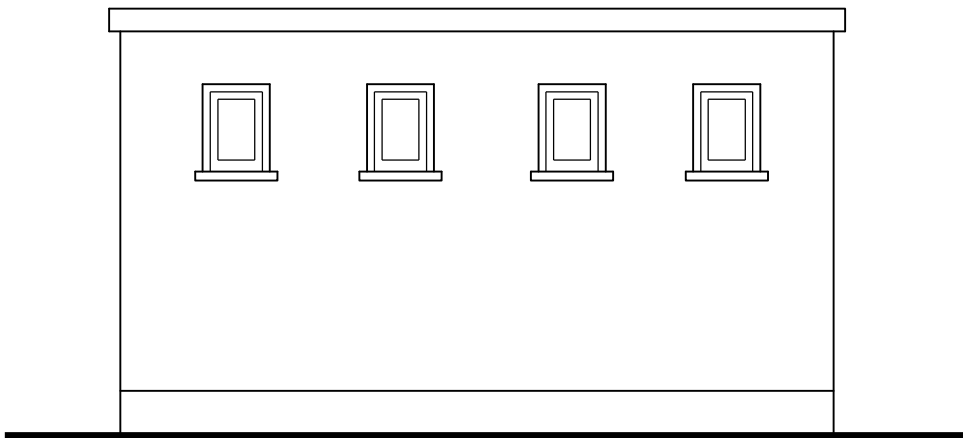
 
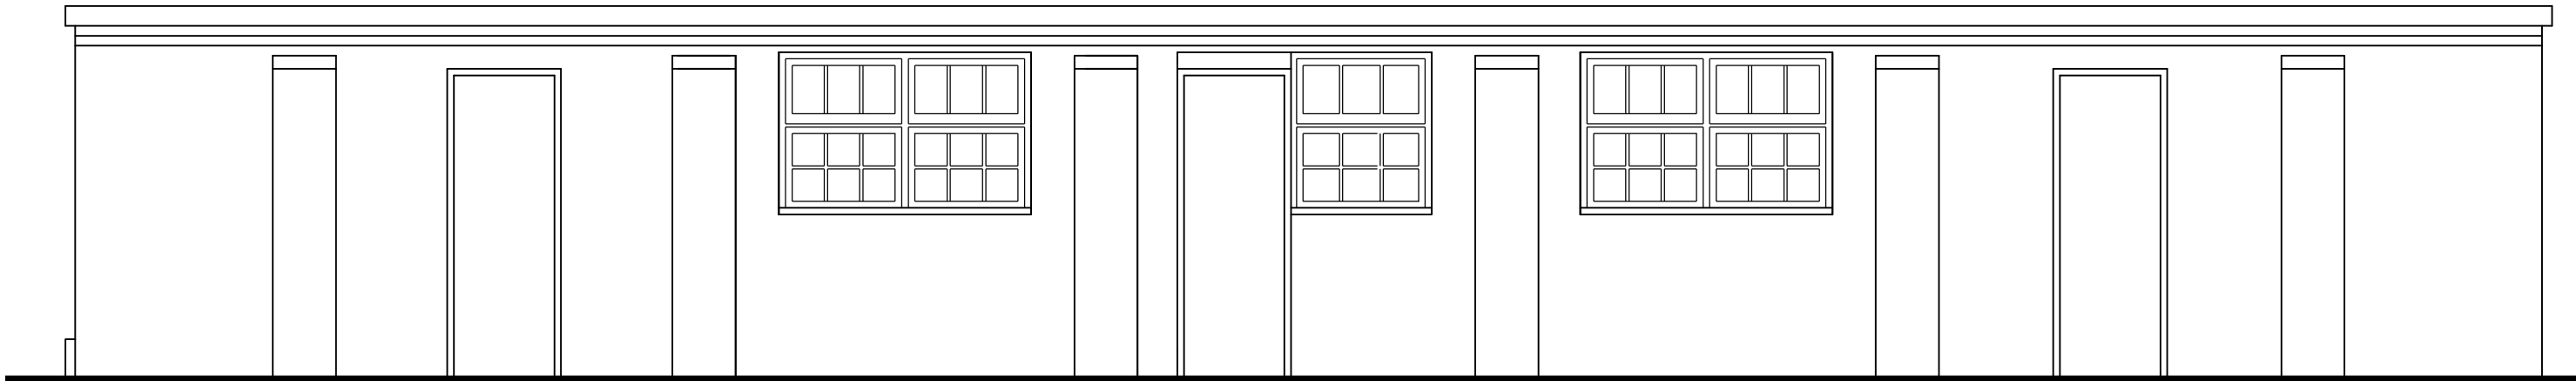


Elevations scale 1/50

Alterations to Toilet Block
Dixie Grammer School
6 Station Road
Market Bosworth

Existing Elevations

drg. no.		rev.
H114(EX)02		.
scale	date	ref
as stated @ A3	June '24	mac / tmc

MAC
Design consultants

5 Geddington Close
Wigston
Leicester LE18 3QU
tel 07739663249
collins.knighton@btinternet.com