


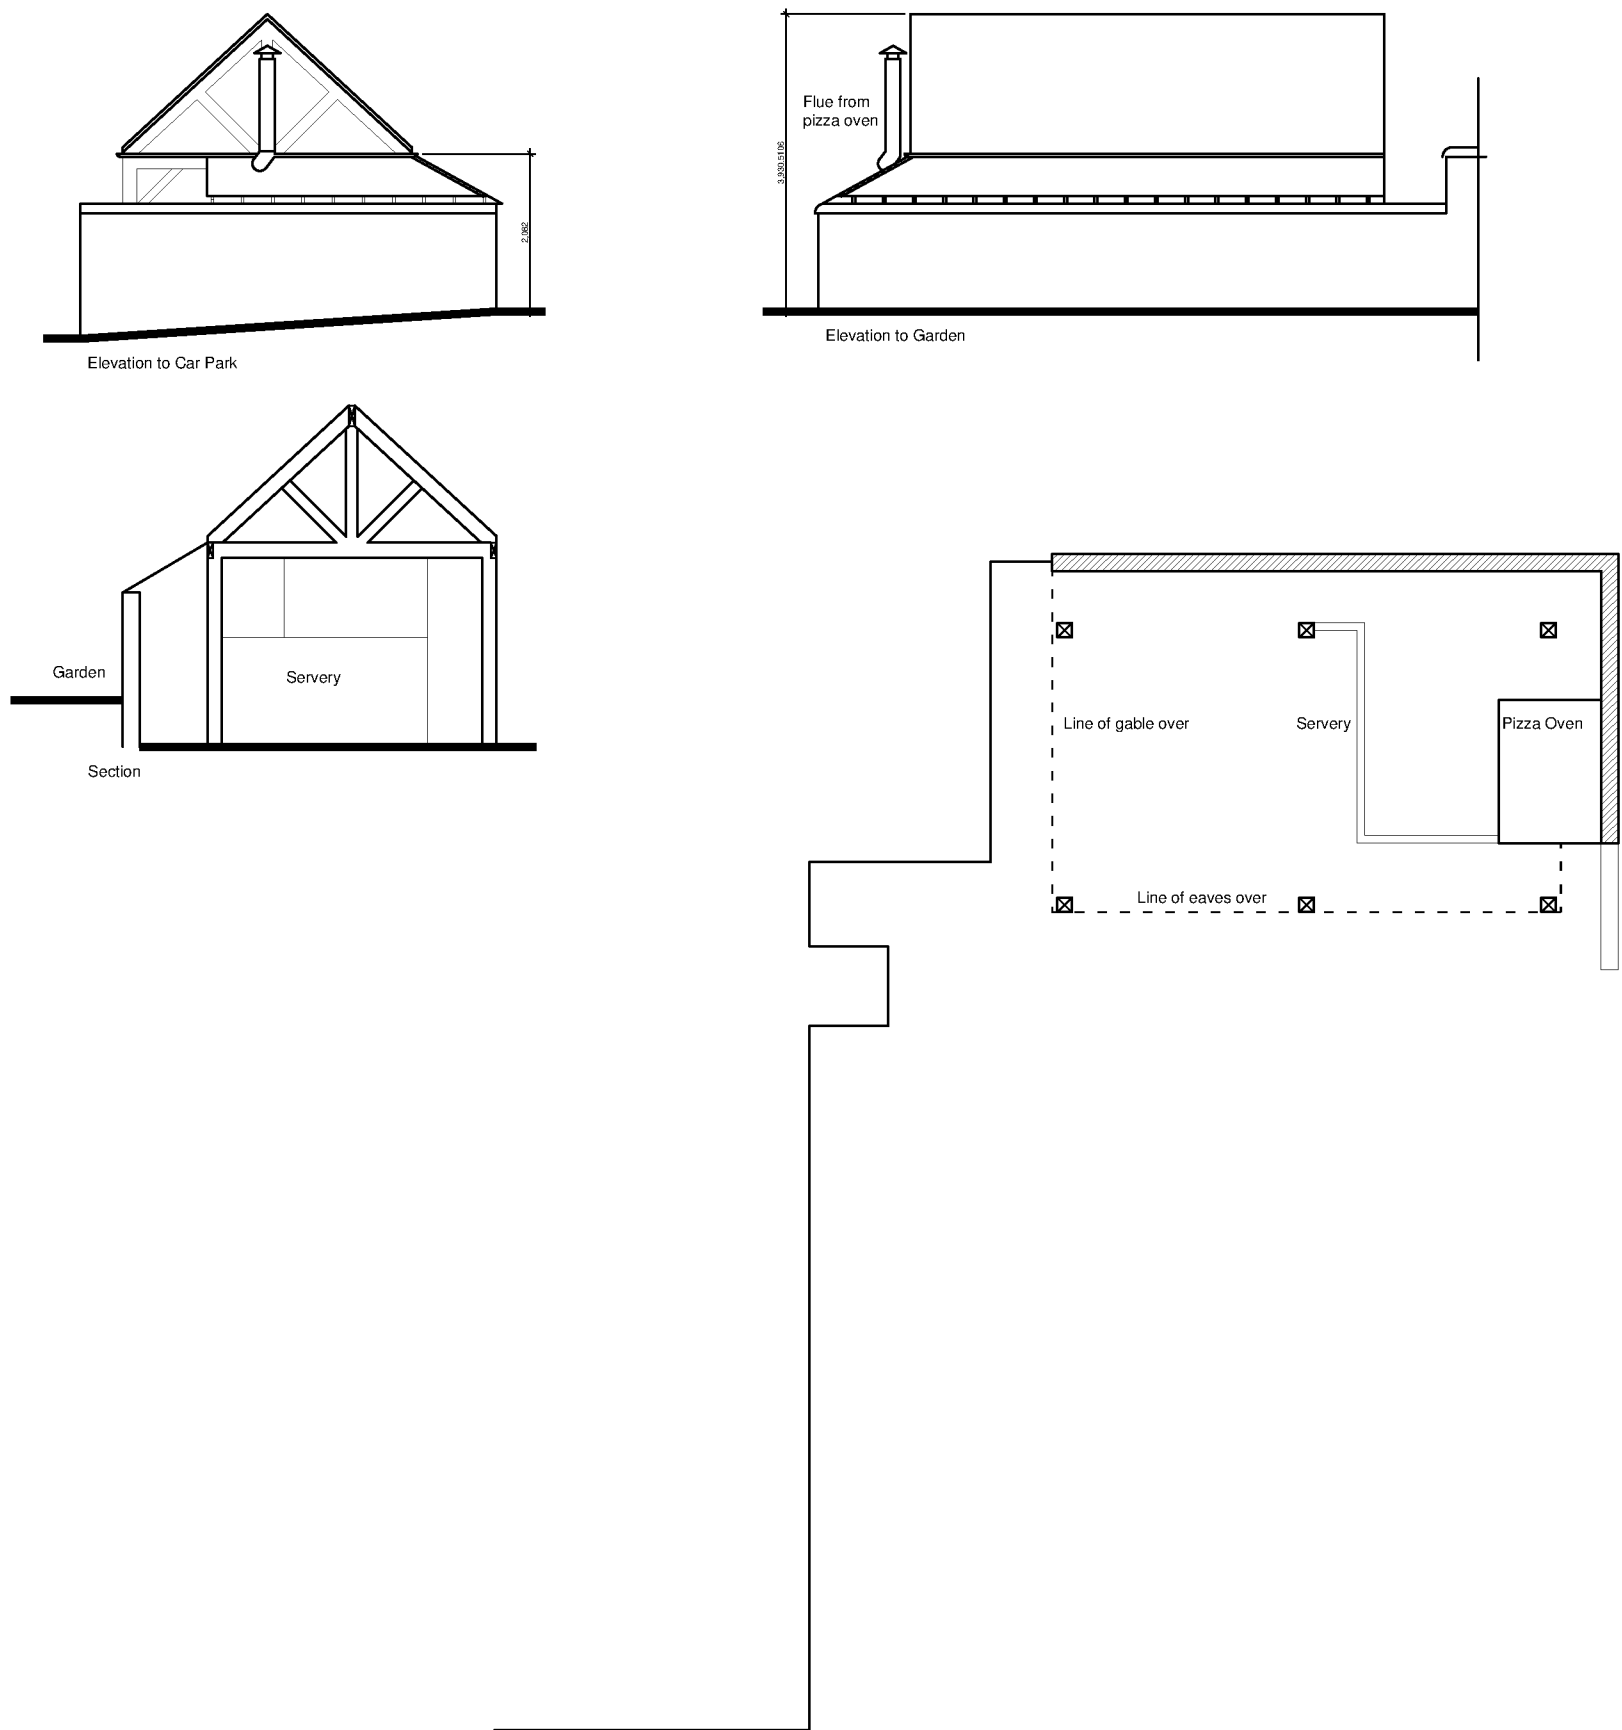

Plan Elevations & Section scale 1/100@ A3

Pizza Oven Barn
Black Horse 17 Market Place
Market Bosworth CV13 0LF
for Black Horse Restaurant Ltd

Plan and Elevations

drg. no.		rev.	
B160(PL)01		.	
scale	date	©	ref
as stated @ A3	Dec '25		mac / tmc

MAC
Design consultants

5 Geddington Close
Wigston
Leicester LE18 3QU

