
Existing GF Plan

1. Existing car port to be removed.
2. Existing window to be removed & made good.
3. Existing extension to be removed.
4. Existing conservatory to be demolished to make way for proposed rear extension.

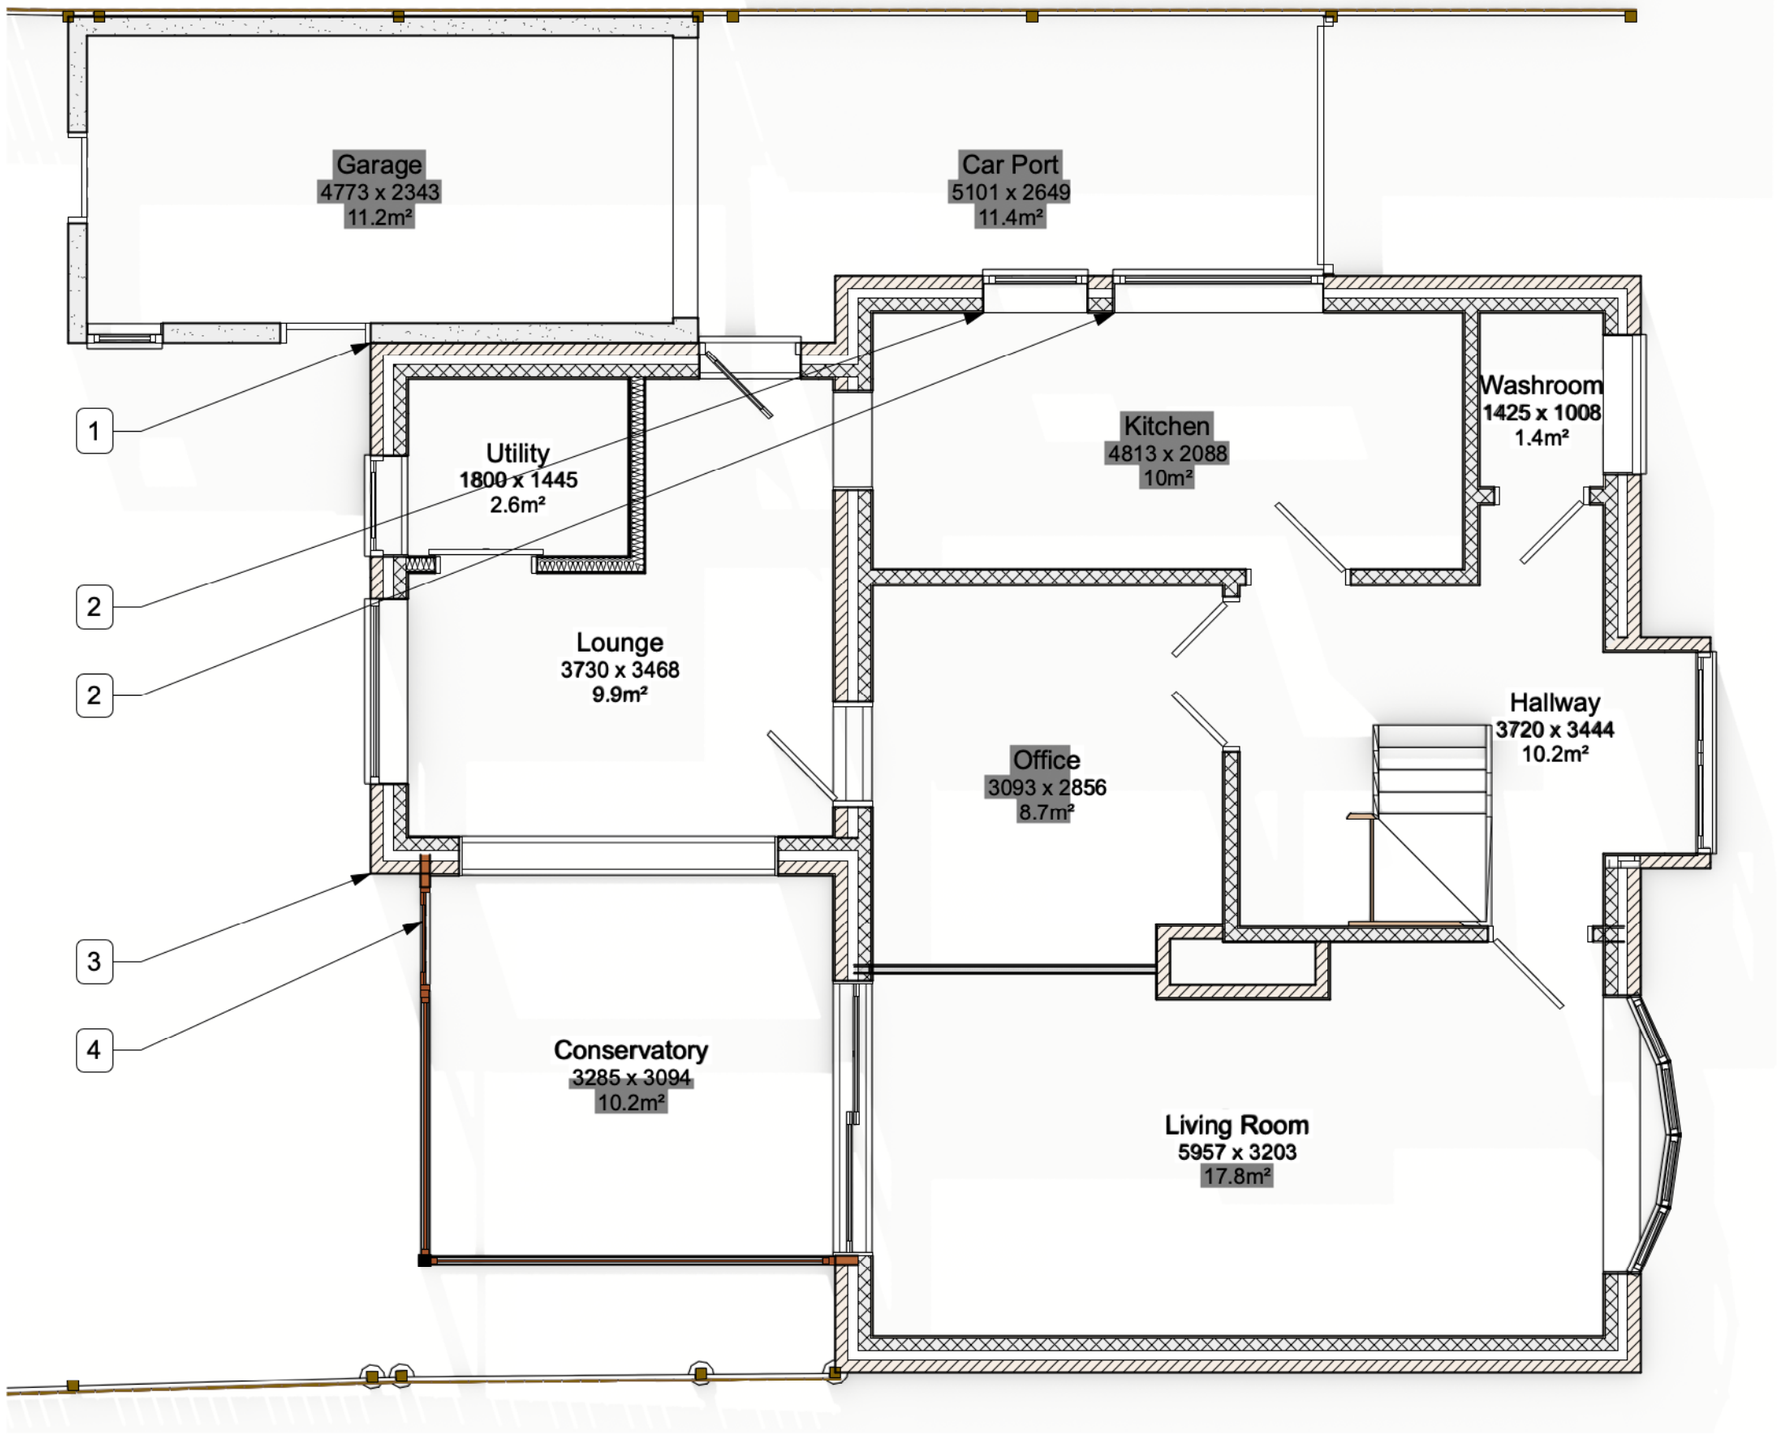

1 Ground Floor Plan - Existing
Scale: 1:50

0 1 2 3 4 5 m

THE DESIGN SOCIAL

134 Kirkby Road Barwell LE9 8FN UK
T: +44 (0)1455 446521 F: +44 (0)1455 446521
E: admin@thedesignsocial.com

GENERAL DRAWING NOTES

© This drawing is not to be shown to any Third Party unless agreed by The Design Social.

This drawing shows 'design intent' only.
It is the responsibility of the appointed contractor to finalise development, using specialists approved by The Design Social, & produce detailed working drawings.
ALL working drawings to be approved by The Design Social prior to manufacture.

REV.	DATE	NOTES	REV. BY

THE DESIGN SOCIAL

Daniel Large	
16 Boyslade Rd East, Burbage, Hinckley LE10 2RQ	
Existing Ground Floor Plan	
AUTHOR O.R.	DATE 21/09/2026 / APPROVED D.L
SCALE 1:50 @ A3	READ WITH 0504 (A) GA 001
DRAWING No. 0504 - A - GF - 004 (Project No. / Type / Area / Number / Rev)	
DRAWING STATUS Planning	